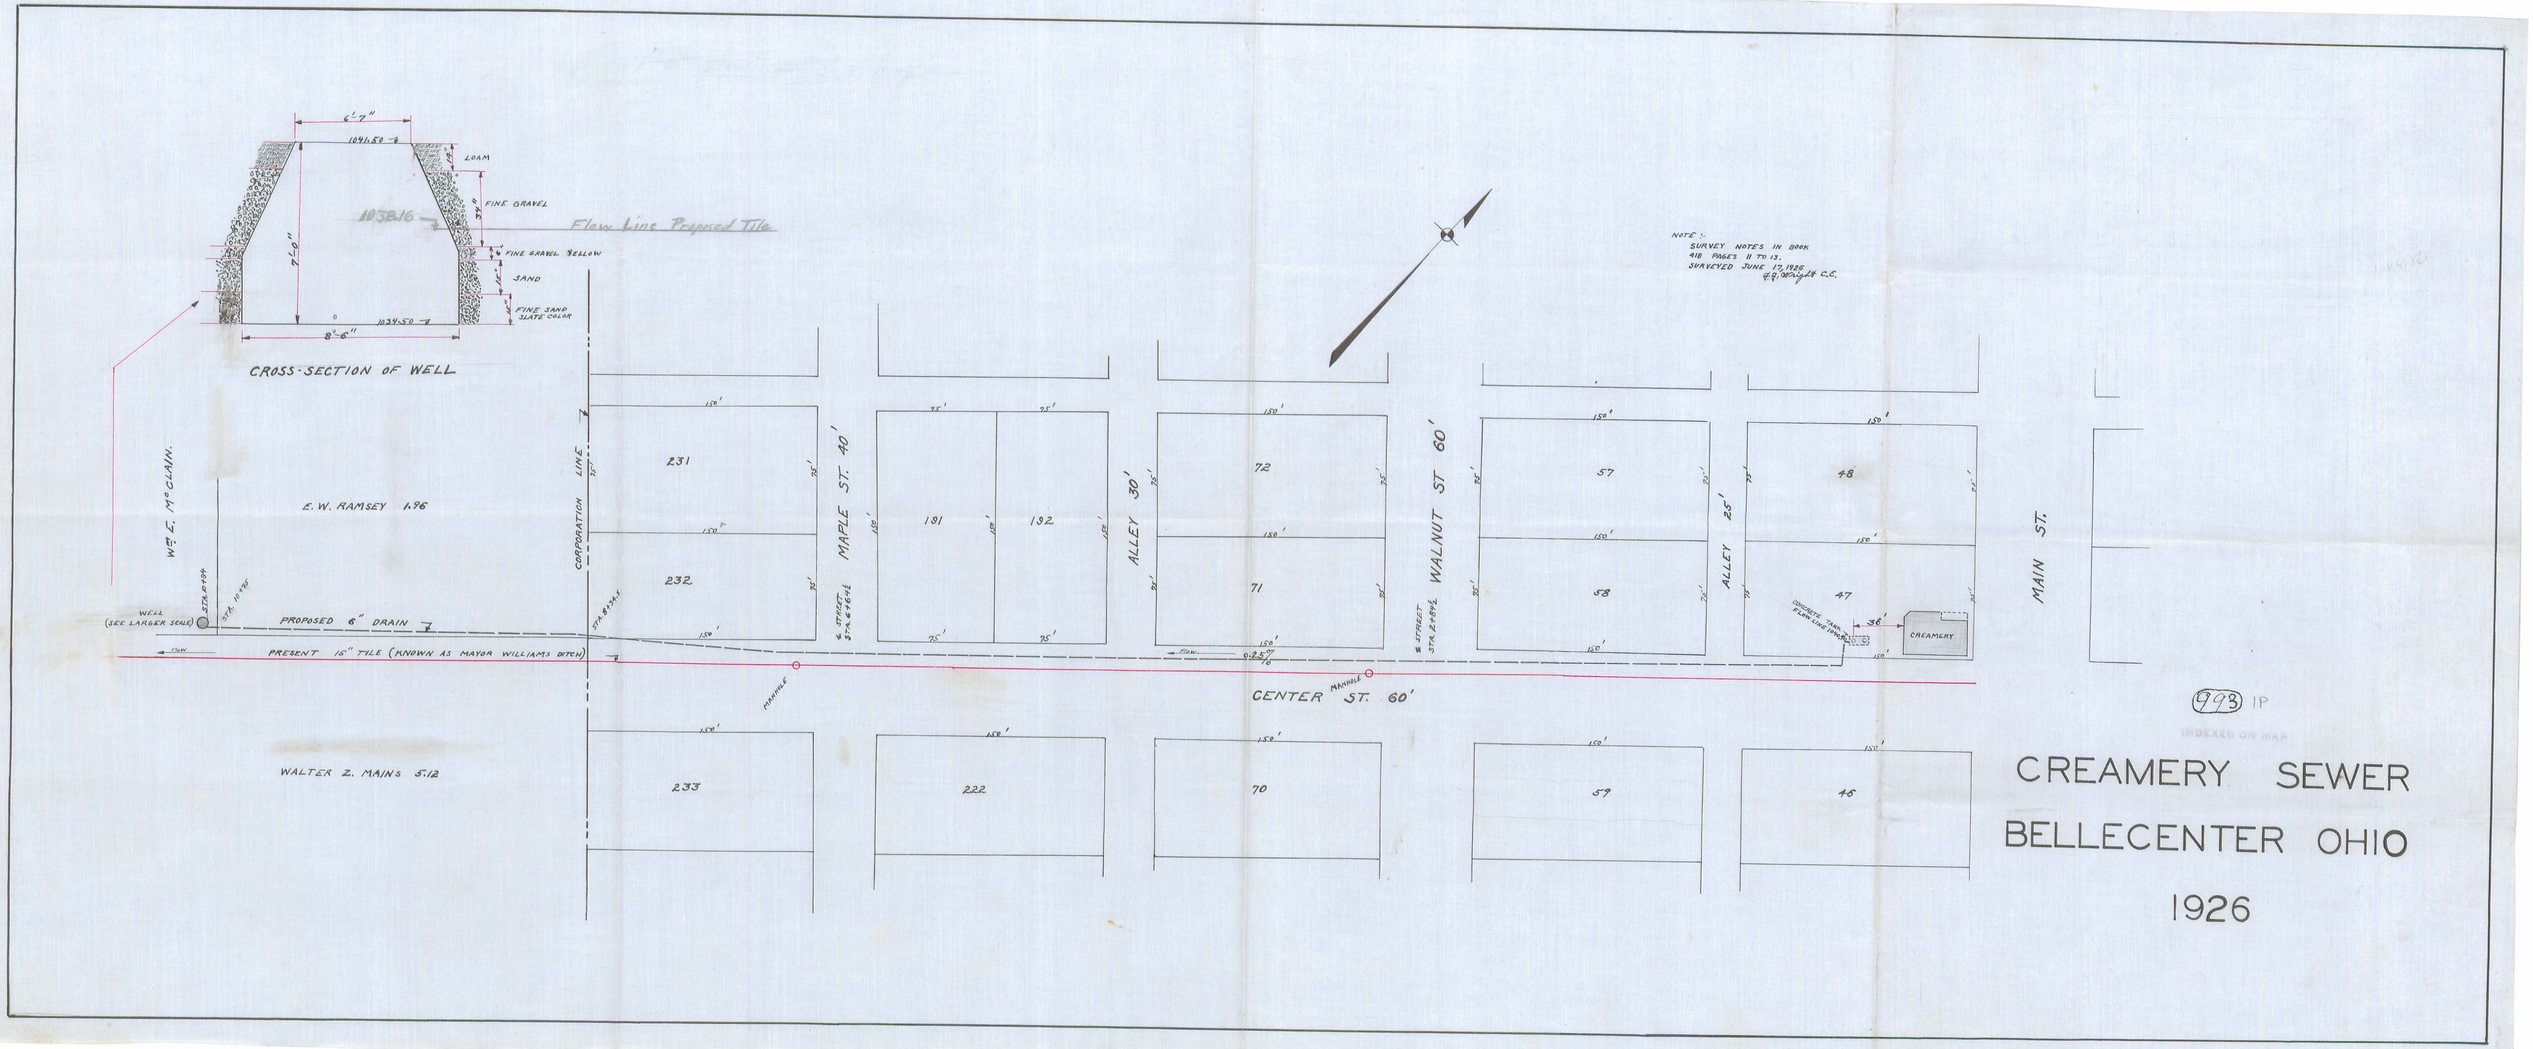

CROSS-SECTION OF WELL
6'-7"
1041.50
LOAM
FINE GRAVEL
1038.16
Flow Line Proposed Tile
FINE GRAVEL & YELLOW
SAND
FINE SAND SLATE COLOR
7'-0"
1034.50
8'-6"
NOTE:-
SURVEY NOTES IN BOOK 418 PAGES 11 TO 13.
SURVEYED JUNE 17, 1926
E. W. RAMSEY 1.96
WM. E. McCLAIN.
WELL (SEE LARGER SCALE)
PROPOSED 6" DRAIN
PRESENT 15" TILE (KNOWN AS MAYOR WILLIAMS DITCH)
CORPORATION LINE
MAPLE ST. 40'
ALLEY 30'
WALNUT ST 60'
ALLEY 25'
MAIN ST.
CENTER ST. 60'
MANHOLE
CREAMERY
WALTER Z. MAINS 5.12
231
232
191
192
72
71
57
58
48
47
233
222
70
59
46
993 IP
INDEXED ON MAP
CREAMERY SEWER
BELLECENTER OHIO
1926