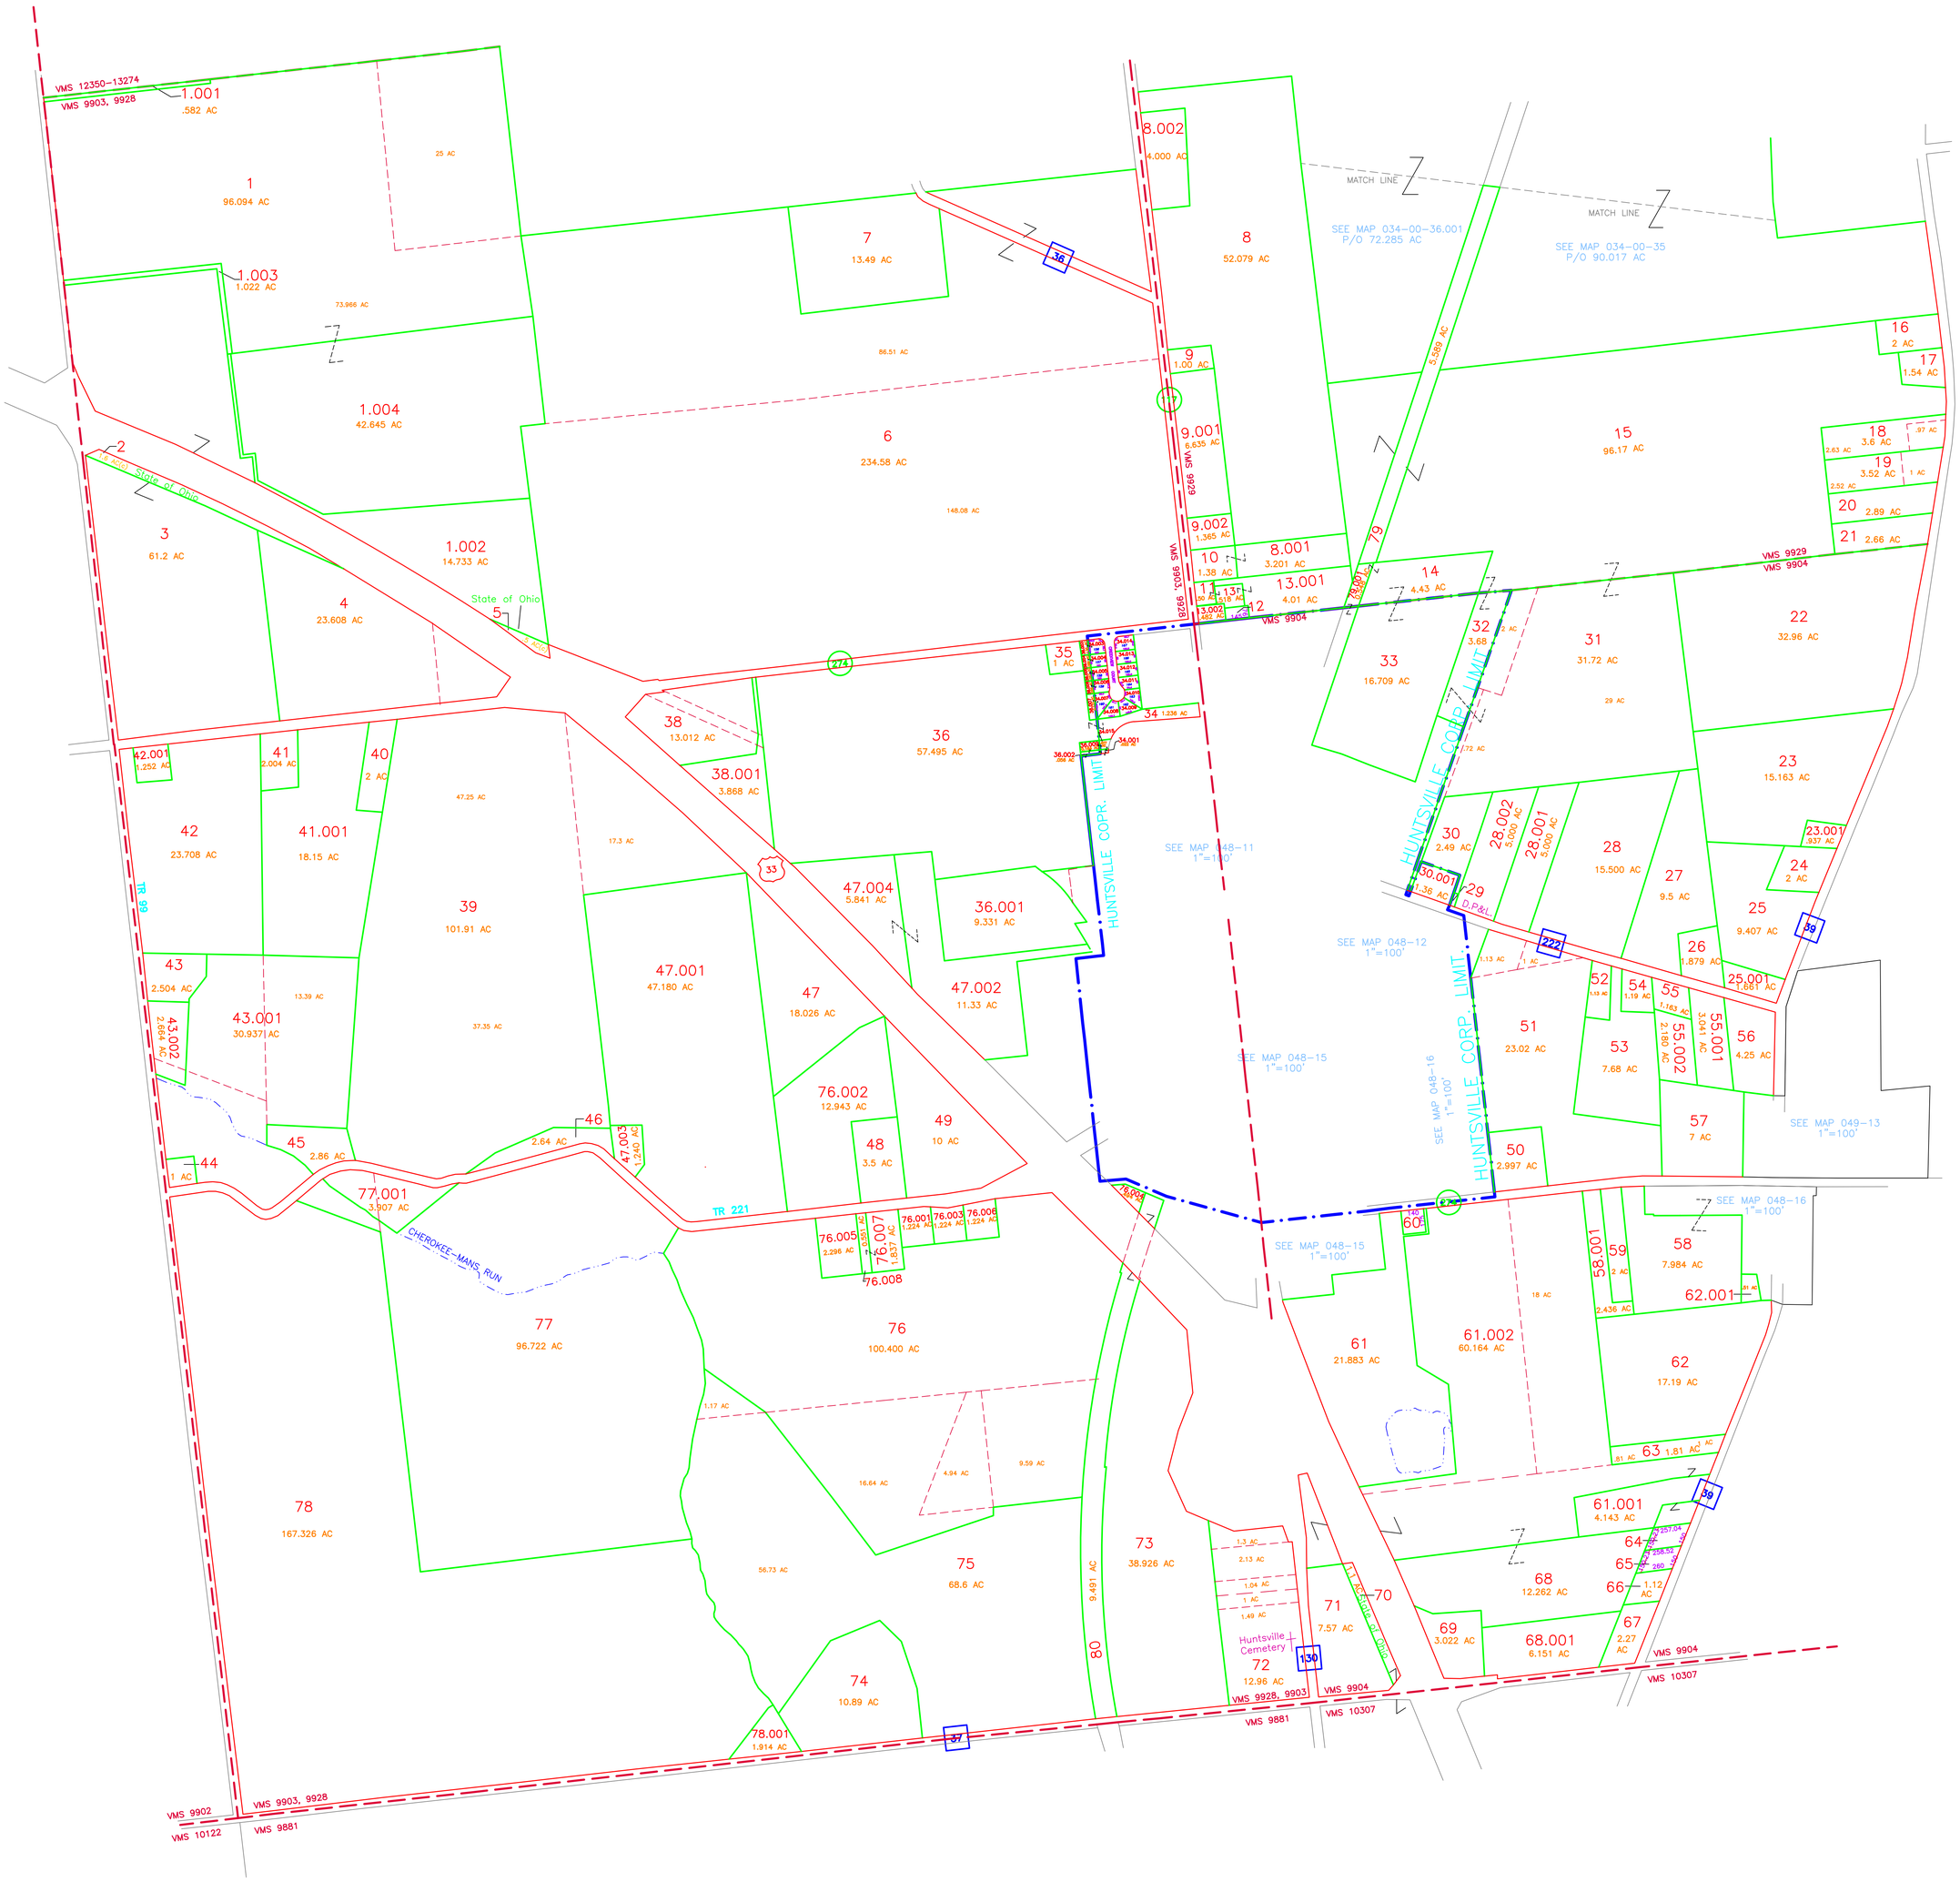

COUNTY ENGINEER'S LOGAN COUNTY, OHIO REAL PROPERTY MAP

AERIAL PHOTOGRAPHY	REAL PROPERTY MAP	REAL PROPERTY MAP
PREPARED BY DIGITAL ORTHOPHOTOGRAPHY BARTON AERIAL TECHNOLOGIES, INC. 6530 SINGLETREE DR. COLUMBUS, OH 43229	*PREPARED FOR* COUNTY COMMISSIONERS LOGAN COUNTY,OHIO LOGAN COUNTY COURTHOUSE BELLEFONTAINE, OHIO 43311	*DIGITAL CONVERSION BY* THE SANBORN MAP COMPANY INC. 629 FIFTH AVENUE PELHAM, NY 10803 (800) 930-3298

MAPPING LEGEND

STATE OR COUNTY LINE	PROPERTY LINE	BLOCK NUMBER	11	UNITED STATES HIGHWAY	33
CITY LINE	LAND HOOK	ORIGINAL SUBDIVISION BLOCK NO.	11	OHIO STATE ROUTE	47
TOWNSHIP LINE	WATER	ORIGINAL SUBDIVISION LOT NO.	33	COUNTY ROUTE	32
SECTION LINE	SPECIAL DISTRICT LINE —SDL—	SECTION NUMBER	6 15 18	STREET NAME	BY NAME
SURVEY LINE	PARCEL NUMBER 99	VIRGINIA MILITARY SURVEY	VMS 1492	TOWN ROUTE	BY NO.
HIGHWAY & STREET R.O.W.					

MAP DATE & SCALE	ADJOINING MAPS	MODULE MAP NUMBERS
DATE OF MAPS: 9-1-82 DATE OF REVISION: 2023 DATE OF PHOTOGRAPHY: 2022 0 400' SCALE:1"=400'	N W E S ADJOINING MAP NO'S 033 034 035 047 048 049 061 062 063	048-00 TAX PAYER'S IDENTIFICATION NUMBER E1,630,000 X N280,000 =163.28-00 OHIO STATE PLANE GRID-COORDINATE MAP NUMBER