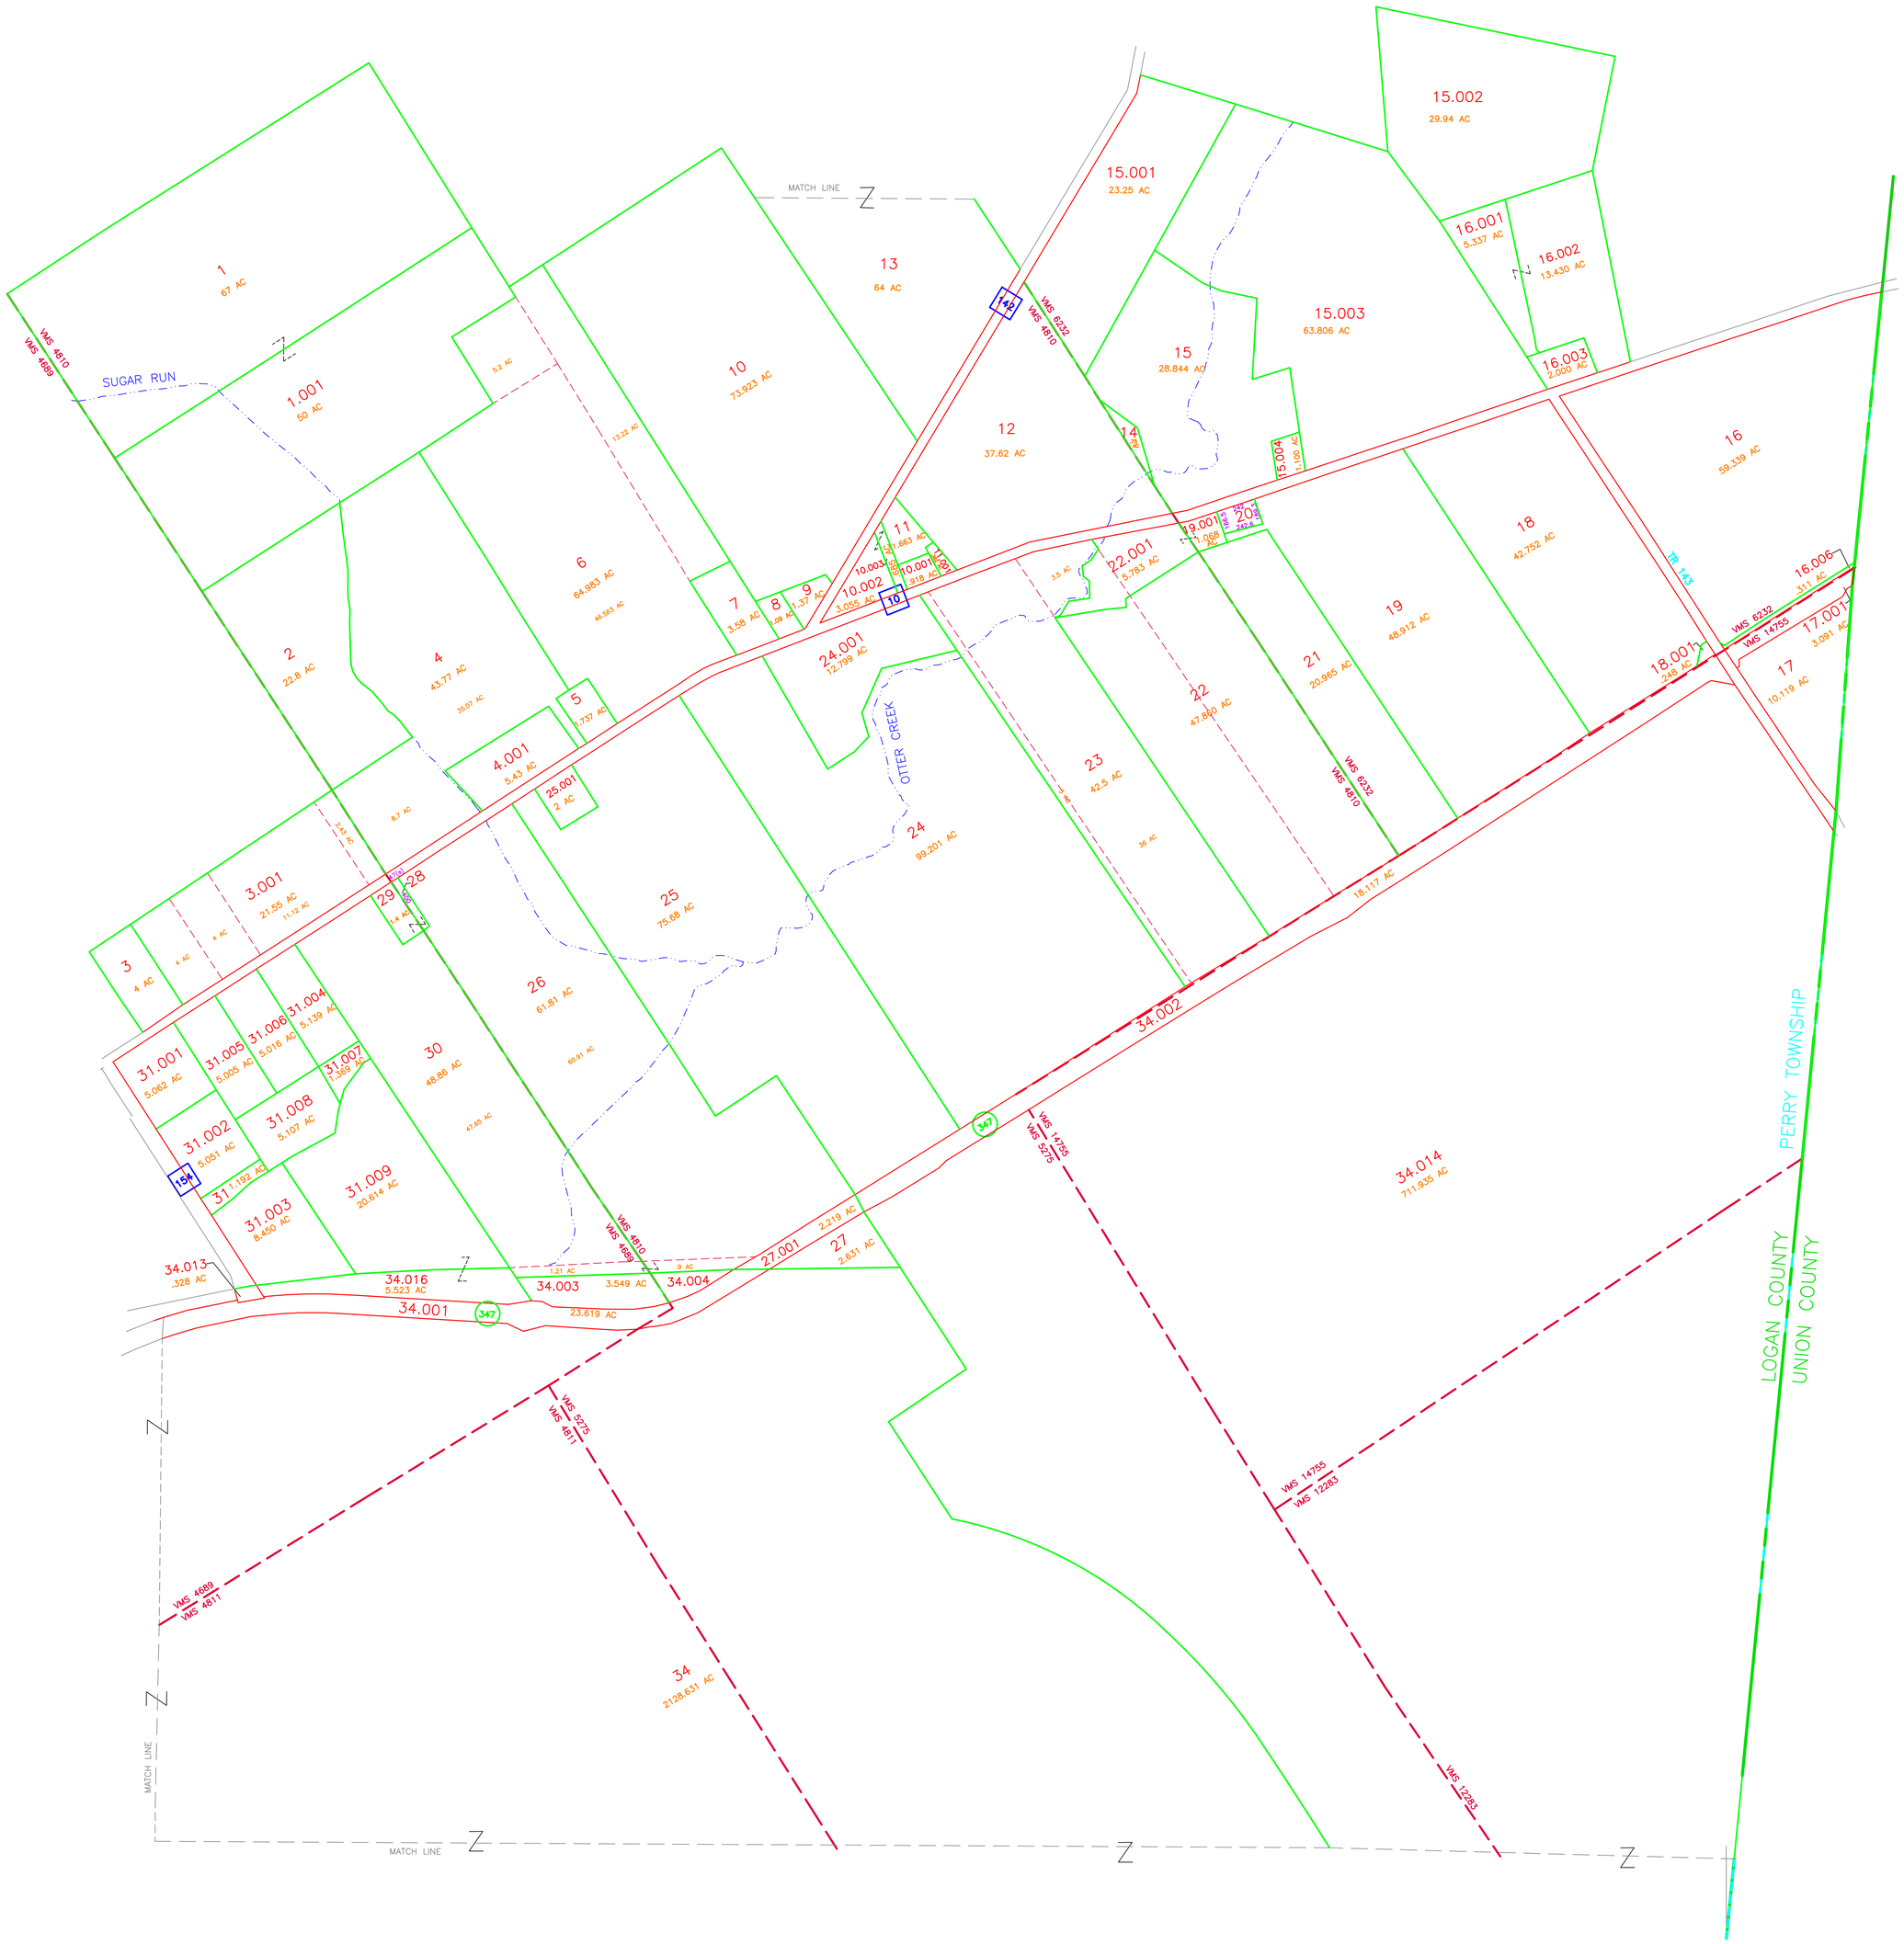

COUNTY ENGINEER'S LOGAN COUNTY, OHIO REAL PROPERTY MAP

AERIAL PHOTOGRAPHY	REAL PROPERTY MAP	REAL PROPERTY MAP	MAPPING LEGEND				MAP DATE & SCALE	ADJOINING MAPS	MODULE MAP NUMBERS
PREPARED BY DIGITAL ORTHOPHOTOGRAPHY BARTON AERIAL TECHNOLOGIES, INC. 6530 SINGLETREE DR. COLUMBUS, OH 43229	PREPARED FOR COUNTY COMMISSIONERS LOGAN COUNTY,OHIO LOGAN COUNTY COURTHOUSE BELLEFONTAINE, OHIO 43311	DIGITAL CONVERSION BY THE SANBORN MAP COMPANY INC. 629 FIFTH AVENUE PELHAM, NY 10803 (800) 930-3298	STATE OR COUNTY LINE CITY LINE TOWNSHIP LINE SECTION LINE SURVEY LINE HIGHWAY & STREET R.O.W.	PROPERTY LINE LAND HOOK WATER SPECIAL DISTRICT LINE PARCEL NUMBER 99	BLOCK NUMBER 11 ORIGINAL SUBDIVISION BLOCK NO. 11 ORIGINAL SUBDIVISION LOT NO. 33 SECTION NUMBER 33 VIRGINIA MILITARY SURVEY VMS 1492	UNITED STATES HIGHWAY 63 OHIO STATE ROUTE 47 COUNTY ROUTE 32 STREET NAME BY NAME TOWN ROUTE BY NO.	DATE OF MAPS: 9-1-82 DATE OF REVISION: 2023 DATE OF PHOTOGRAPHY: 2022 0 400' SCALE:1"=400'	N W E S ADJOINING MAP NO'S 096 097 098 111 112 126 127	112-00 TAX PAYER'S IDENTIFICATION NUMBER E1,700,000 X N240,000 =171.24-00 OHIO STATE PLANE GRID-COORDINATE MAP NUMBER