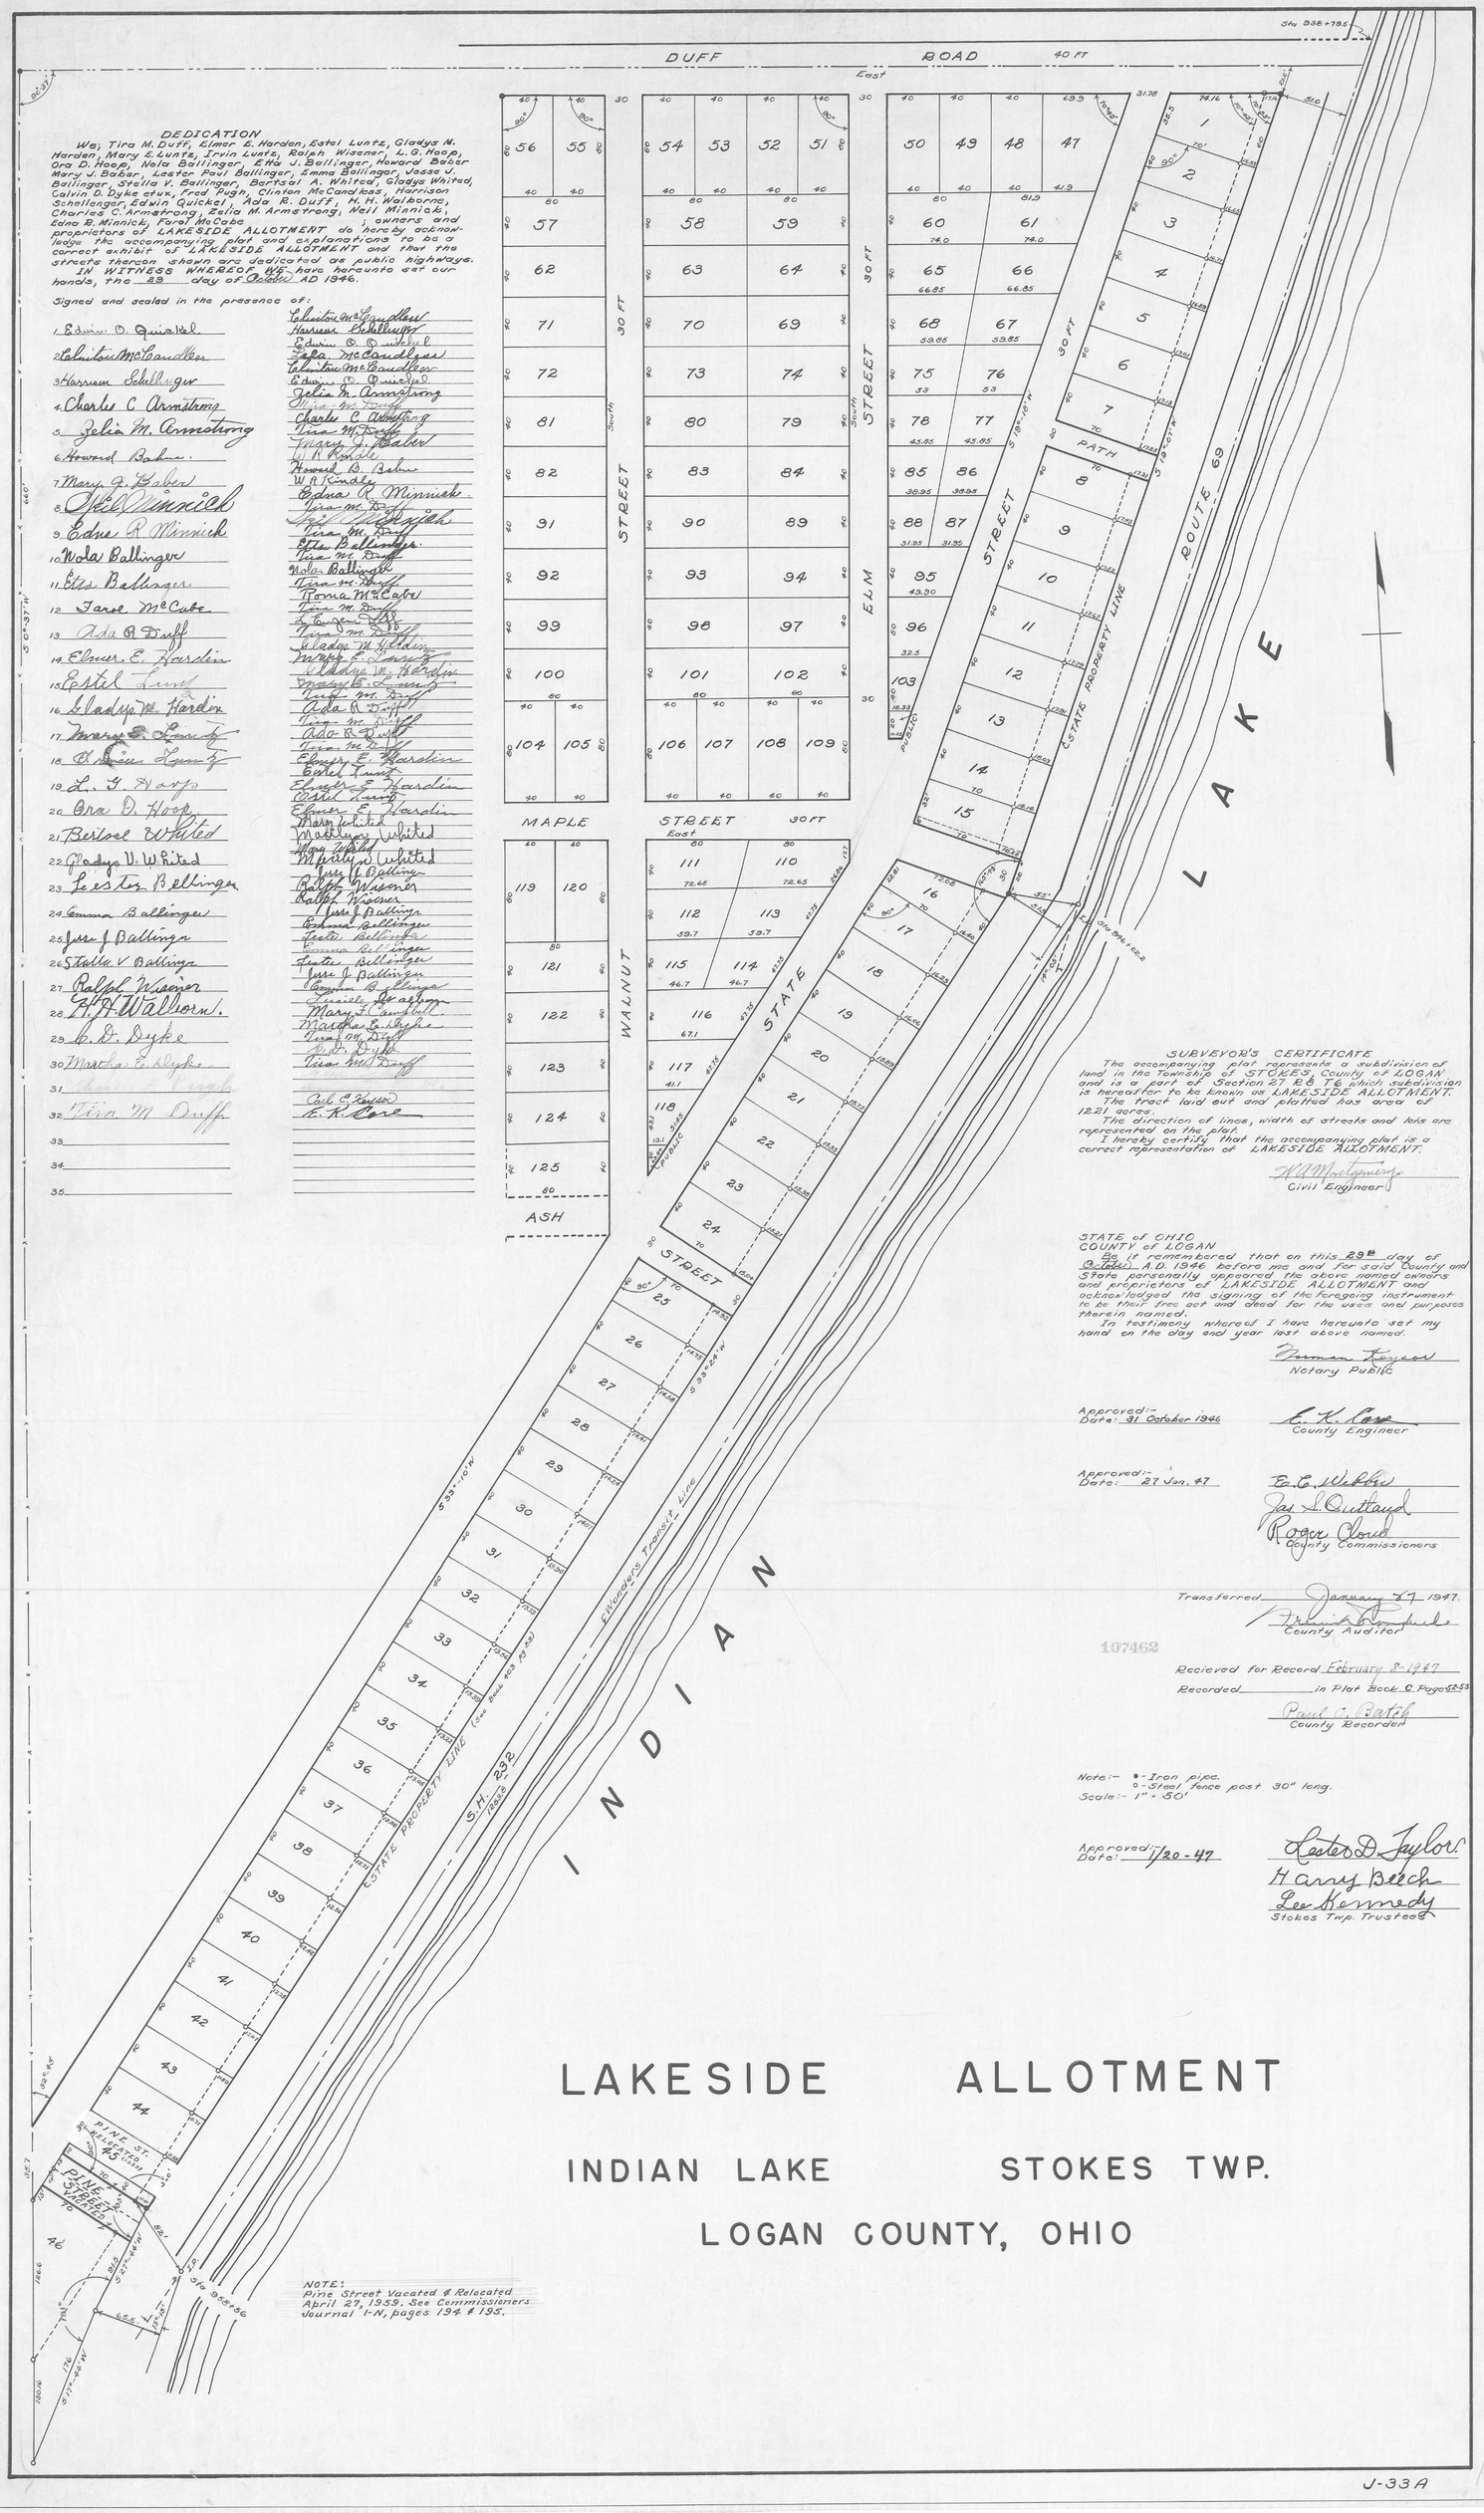

DEDICATION

We; Tira M. Duff, Elmer E. Harden, Estel Luntz, Gladys M. Harden, Mary E. Luntz, Irvin Luntz, Ralph Wisener, L. G. Hoop, Ora D. Hoop, Nola Ballinger, Etta J. Ballinger, Howard Baber Mary J. Baber, Lester Paul Ballinger, Emma Ballinger, Jesse J. Ballinger, Stella V. Ballinger, Bertsal A. Whited, Gladys Whited, Calvin D. Dyke etux, Fred Pugh, Clinton McCandless, Harrison Schellenger, Edwin Quickel, Ada R. Duff, H. H. Walborne, Charles C. Armstrong, Zelia M. Armstrong, Neil Minnick, Edna R. Minnick, Farol McCabe ; owners and proprietors of LAKESIDE ALLOTMENT do hereby acknowledge the accompanying plat and explanations to be a correct exhibit of LAKESIDE ALLOTMENT and that the streets thereon shown are dedicated as public highways.

IN WITNESS WHEREOF WE have hereunto set our hands, the 29 day of October AD 1946.

Signed and sealed in the presence of:

1. Edwin O. Quickel	Clinton McCandless
	Harrison Schellenger
2. Clinton McCandless	Edwin O. Quickel
	Zelia McCandless
3. Harrison Schellenger	Clinton McCandless
	Edwin O. Quickel
4. Charles C. Armstrong	Zelia M. Armstrong
	Tira M. Duff
5. Zelia M. Armstrong	Charles C. Armstrong
	Tira M. Duff
6. Howard Baber	Mary J. Baber
	W. R. Kindle
7. Mary J. Baber	Howard B. Baber
	W. R. Kindle
8. Neil Minnick	Edna R. Minnick
	Tira M. Duff
9. Edna R. Minnick	Neil Minnick
	Tira M. Duff
10. Nola Ballinger	Etta Ballinger
	Tira M. Duff
11. Etta Ballinger	Nola Ballinger
	Tira M. Duff
12. Farol McCabe	Roma McCabe
	Tira M. Duff
13. Ada R. Duff	L. Eugene Duff
	Tira M. Duff
14. Elmer E. Hardin	Gladys M. Hardin
	Mary E. Luntz
15. Estel Luntz	Gladys M. Hardin
	Mary E. Luntz
16. Gladys M. Hardin	Tira M. Duff
	Ada R. Duff
17. Mary E. Luntz	Tira M. Duff
	Ada R. Duff
18. Irvin Luntz	Tira M. Duff
	Elmer E. Hardin
19. L. G. Hoop	Estel Luntz
	Elmer E. Hardin
20. Ora D. Hoop	Estel Luntz
	Elmer E. Hardin
21. Bertsal Whited	Mary Whited
	Marilyn Whited
22. Gladys V. Whited	Mary Whited
	Marilyn Whited
23. Lester Ballinger	Jesse J. Ballinger
	Ralph Wisener
24. Emma Ballinger	Ralph Wisener
	Jesse J. Ballinger
25. Jesse J. Ballinger	Emma Ballinger
	Leslie Ballinger
26. Stella V. Ballinger	Emma Ballinger
	Leslie Ballinger
27. Ralph Wisener	Jesse J. Ballinger
	Emma Ballinger
28. H. H. Walborn	Lucile Walborn
	Mary F. Campbell
29. C. D. Dyke	Martha E. Dyke
	Tira M. Duff
30. Martha E. Dyke	C. D. Dyke
	Tira M. Duff
31. Ada R. Duff	
32. Tira M. Duff	Carl C. Keyser
	E. K. Core
33.	
34.	
35.	

SURVEYOR'S CERTIFICATE

The accompanying plat represents a subdivision of land in the Township of STOKES, County of LOGAN and is a part of Section 27 R8 T6 which subdivision is hereafter to be known as LAKESIDE ALLOTMENT.

The tract laid out and platted has area of 12.21 acres.

The direction of lines, width of streets and lots are represented on the plat.

I hereby certify that the accompanying plat is a correct representation of LAKESIDE ALLOTMENT.

W. A. Montgomery
Civil Engineer

STATE of OHIO
COUNTY of LOGAN

Be it remembered that on this 29th day of October A.D. 1946 before me and for said County and State personally appeared the above named owners and proprietors of LAKESIDE ALLOTMENT and acknowledged the signing of the foregoing instrument to be their free act and deed for the uses and purposes therein named.

In testimony whereof I have hereunto set my hand on the day and year last above named.

Norman Keyser
Notary Public

Approved:-
Date: 31 October 1946

E. K. Core
County Engineer

Approved:-
Date: 27 Jan. 47

E. C. Webber
Jas. S. Outland
Roger Cloud
County Commissioners

Transferred January 27 1947.

Frank Campbell
County Auditor

107462

Recieved for Record February 8-1947
Recorded _____ in Plat Book C Page 52-53

Paul C. Batch
County Recorder

Note:- • - Iron pipe.
o - Steel fence post 30" long.
Scale:- 1" = 50'

Approved:-
Date: 1/20-47

Lester D. Taylor
Harry Beech
Lee Kennedy
Stokes Twp. Trustees

LAKESIDE ALLOTMENT

INDIAN LAKE STOKES TWP.

LOGAN COUNTY, OHIO

NOTE:
Pine Street Vacated & Relocated April 27, 1959. See Commissioners Journal 1-N, pages 194 & 195.

J-33A