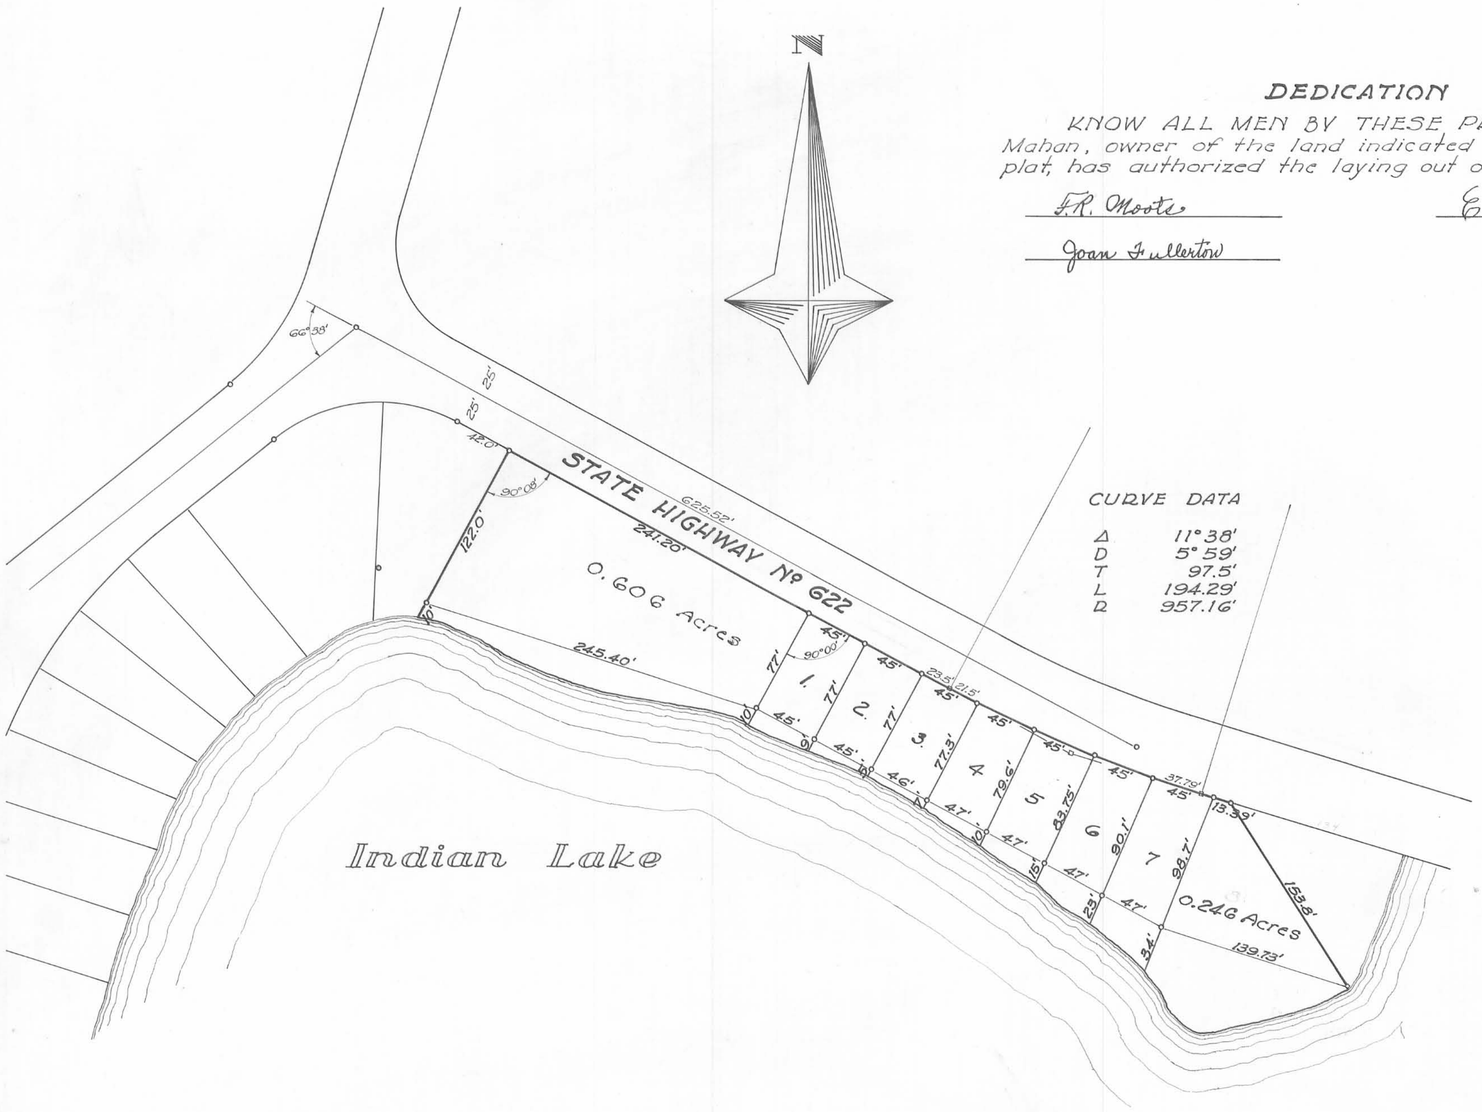

CURVE DATA

Δ	11°38'
D	5°59'
T	97.5'
L	194.29'
R	957.16'

DEDICATION

KNOW ALL MEN BY THESE PRESENTS that Ewing Mahan, owner of the land indicated on the accompanying plat, has authorized the laying out of the same.

F.R. Moots Ewing Mahan

Joan Fullerton

STATE OF OHIO }
COUNTY OF LOGAN } SS

Be it remembered that on the 16 day of August, 1949, before me, the subscriber, a notary public in and for Logan County, personally appeared Ewing Mahan, grantor in the foregoing dedication and acknowledged the signing thereof to be his free and voluntary act.

In testimony whereof, I have hereunto subscribed my name and affixed my seal the day and year first written above.

F. R. MOOTS
Notary Public, Logan County, Ohio
My Commission Expires March 7, 1950

F.R. Moots
Notary Public, Logan County, Ohio

My Comission expires March 7th 1950

COUNTY ENGINEER'S APPROVAL

This plat is hereby approved August 20 1949.

E. K. Core
Logan County Engineer

ACCEPTANCE

This plat was approved and accepted by the Board of County Commissioners at a regular meeting August 22, 1949.

E. C. Webber

Floyd M. Hostetler

Jas. S. Outland
Logan County Commissioners

AUDITOR'S CERTIFICATE

The within lots were transfered the 23 day of August, 1949.

Francis Longdrake
Logan County Auditor

116992

RECORDER'S CERTIFICATE

Received for record at 1:30 o'clock, P.M, on the 23 day of August, 1949. Recorded in Plat Book C, Page 63.

Paul O. Batch
Logan County Recorder

SURVEYOR'S CERTIFICATE

The accompanying plat is a true representation of the MAHAN ALLOTMENT of part of Virginia Military Survey Nº 12276 in Stokes Township, Logan County, Ohio, as surveyed August 11, 1949, being the following described premises as recorded in Volume 197 at Page 313 of the Logan County Deed Record:

Beginning at an iron pipe at the Northeast corner of Lot Nº 9 of the Wagner Allotment; thence Southeasterly with the South line of State Route 368 five hundred sixty-eight and two tenths (568.2) feet to an iron pin; thence Southeasterly one hundred fifty-eight (158) feet, more or less, to a stake in the West line of an existing channel between Lot Nº 11 of the Shawnee Island Subdivision and Seminole Island, the said point being 98 feet, more or less, South of the South line of Route 368; thence in a Northwesterly direction following a meandering line along the shore of the said Seminole Island seven hundred forty-four (744) feet, more or less, to the Southeast corner of Lot Nº 9 of the Wagner Allotment; thence Northerly with the East line of the said Lot Nº 9, passing an iron pipe at 10 feet, one hundred thirty-two (132) feet, more or less, to the place of beginning, containing 1.58 acres, more or less.

Iron pipes have been set at lot corners as shown.

O.C. Kohli
O.C. Kohli, Registered Surveyor Nº 733

LEGEND
Iron Pipes ----------°
Stakes ----------°

MAHAN ALLOTMENT
OF PART OF
VIRGINIA MILITARY SURVEY Nº 12276
STOKES TOWNSHIP
LOGAN COUNTY, OHIO

AUGUST, 1949	SCALE: 1" = 60'

KOHLI & KALIHER
ENGINEERS - SURVEYORS
LIMA, OHIO

J-69