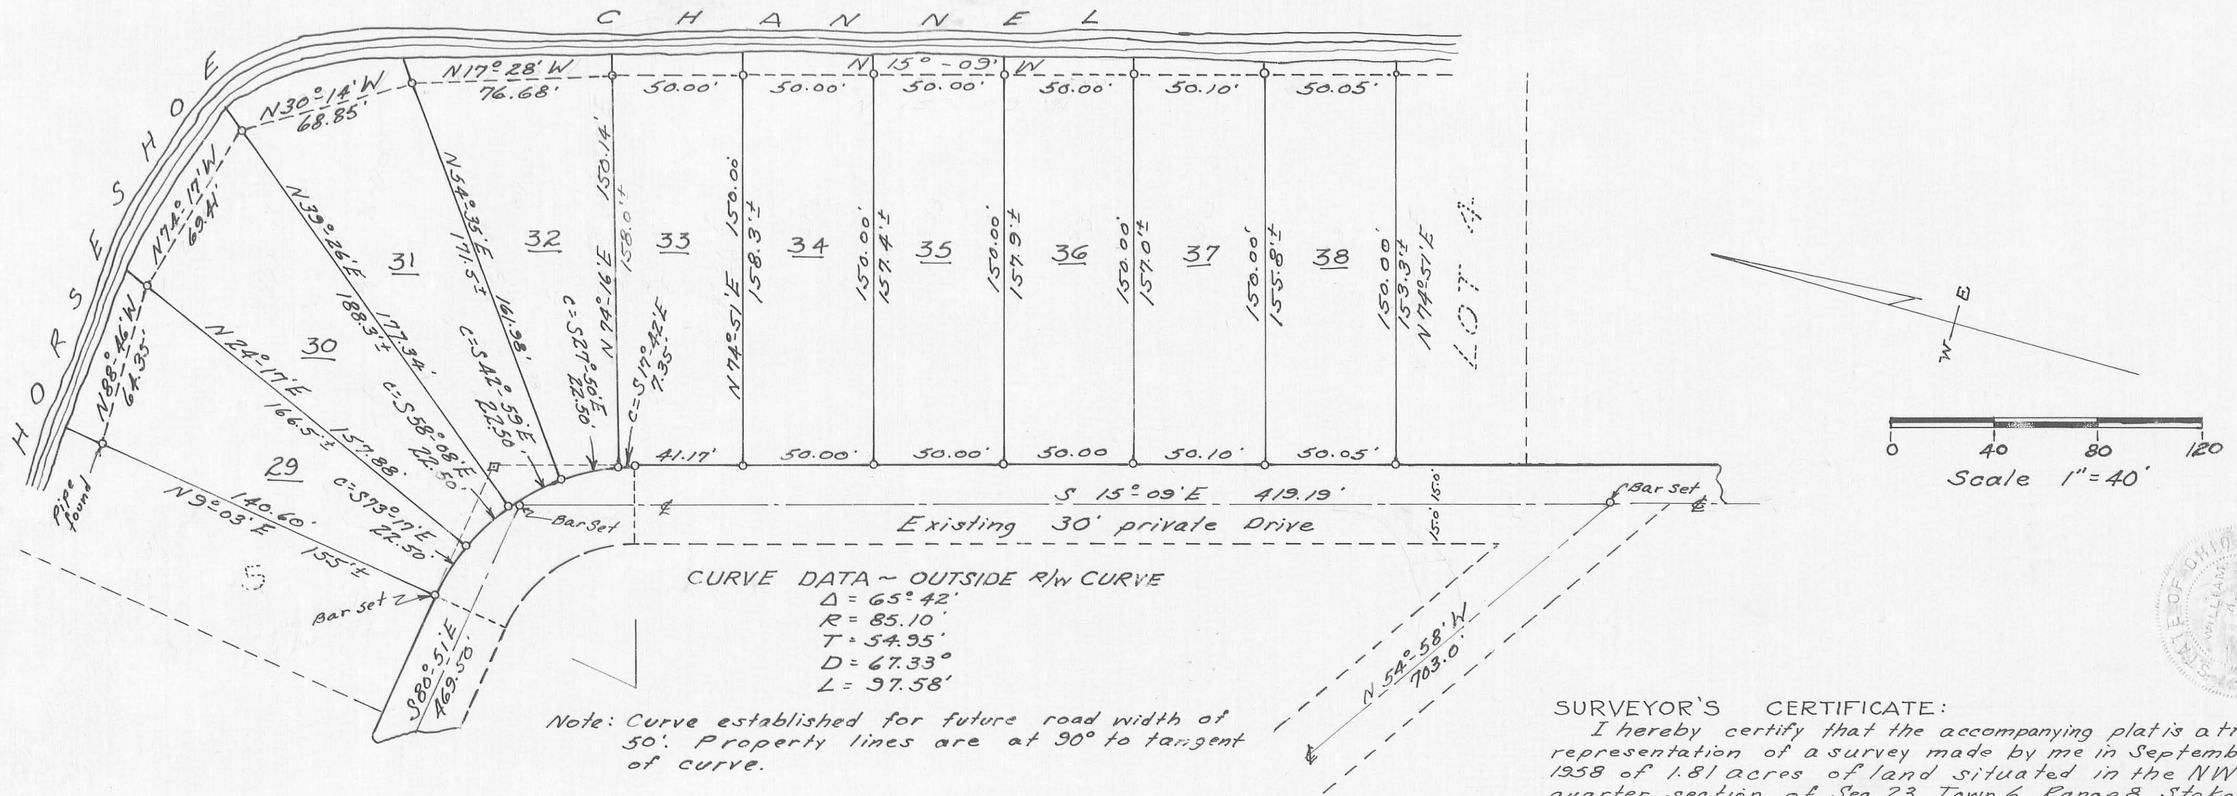

CURVE DATA ~ OUTSIDE R/W CURVE
Δ = 65° 42'
R = 85.10'
T = 54.95'
D = 67.33°
L = 97.58'

Note: Curve established for future road width of 50'. Property lines are at 90° to tangent of curve.

SURVEYOR'S CERTIFICATE:
I hereby certify that the accompanying plat is a true representation of a survey made by me in September 1958 of 1.81 acres of land situated in the NW quarter section of Sec 23, Town 6 Range 8 Stokes township Logan County, Ohio. Said tract is a part of a 9.91 acre tract as shown in Logan County recorders office, plat book 3-C page 93. All stakes and irons have been placed as shown. ± distances are to the waters edge on this date.
William H. Lewis
William H. Lewis
Registered Surveyor 4465

STATE OF OHIO COUNTY OF LOGAN SS
Before me a Notory Public in and for said County, personally appeared the above named Grantor who acknowledged that she did sign the foregoing instrument and that the same was her free and deed.
IN TESTIMONY WHEREOF, I have hereunto subscribed my name and affixed my official seal at Bellefontaine this 22nd day of September 1958. My commission expires Nov. 20, 1959.
Agnes M. Miles
Notory Public

Know all men by these presents that I, Rhoda Byers, owner of the land indicated on the accompanying plat, have authorized the platting of same, which is to be an extension to BYERS HORSESHOE CHANNEL SUBDIVISION #2 In witness whereof the said Rhoda Byers has hereunto set her hand this 22 day of Sept. 1958.
Witness:
Harry E. Dysert
Donald L. Lewis
Grantor:
Rhoda McCarty

ENGINEER'S APPROVAL:
I hereby approve this plat as hereon shown this 22 day of September 1958.
H D Weller
Logan County Engineer

15023?

RECORDER'S CERTIFICATE:
Filed for record this 27th day of Sept. 1958 at 11 30 O'Clock.
Recorded in plat Book Volume 4 D page 56.
Rowena L Strayer
Logan County Recorder

COMMISSIONER'S APPROVAL:
We hereby approve this plat as hereon shown this 22 day of September 1958.
Hugh Roebuck
Clyde Kennedy
Hester Cole
Logan County Commissioners

AUDITOR'S CERTIFICATE:
Transfered this 27 day of September 1958
Harry E Traver
Logan County Auditor

COUNTY 4048 INDEX NO.
INDEXED ON MAP

EXTENSION TO
BYERS HORSESHOE CHANNEL SUBDIVISION #2
1958

J-153