## SURVEYORS CERTIFICATE

The accompaning Plat a Subdivision of land in V.M.S. 3321 RUSHCREEK TOWNSHIP LOGAN COUNTY OHIO. The tract has an area of 7.30 acres in Lots and 0.96 of an acre in County Road No9. total 8.26 The Width County Road is shown on the Plat. All measurements are in feet and decimals of feet. I here by Certify that this Plat is a correct representation of HOME CREST, ALLOTMENT

Foster F. Wright
Registered Surveyor No. 1673

## DEDICATION

Known all men by these presents that the owner of the land indicated on the accompaning plat has authorized the laying out of the same as indicated on the plat.

Warden L Meeglin
Daniel E. Gilbert
Witness

Walter W. Stanley
owner

## APPROVED

DATE 4 Feb. 1964

Douglas W Beach, M.D. Health Commissioner
Logan County Health Board

## STATE OF OHIO
## COUNTY OF LOGAN SS:

Be it remembered that on this 6 day of Feb. in the year of our Lord One Thousand Nine Hundred and Sixty Four before me a Notary Public in and for Said County personally Came the grantors in the foregoing dedication and acknowledged the signing there of to be their free Voluntary act and deed.

George Ansley
Notary Public

My Commission Expires

## COUNTY ENGINEERS OFFICE

Approved this 4th day of February 1964

Chester R. Kuntz
Logan County Engineer

## ACCEPTANCE

The annexed plat was appoved and accepted by the Board of County Commissioners at a regular meeting this 8th day of February 1964

William A. Fox
E. Evertt Crawford
Foster A. Dole
Logan County Commissioners

Walter W. Stanley This Allotment — 7.14 Acres, 8.26 ", 62.88 "

## AUDITORS OFFICE

The Number Lots transfered this 8th day of Feb 1964

Edna A Fahrenbrink
Logan County Auditor

## 170879 RECORDERS OFFICE

Received for record at 10:10 O'Clock AM on this 8th day of Feb. 1964 Recorded in Plat Book 4 Vol. D Page 99

Laurna L Strayer
Logan County Recorder

## RUSHCREEK TOWNSHIP ZONING BOARD

The annexed Plat approved by Rushcreek Township Zoning Board this 4 day of Feb. 1964

L. R. Williams
Chairman of zoning board
SECRETARY

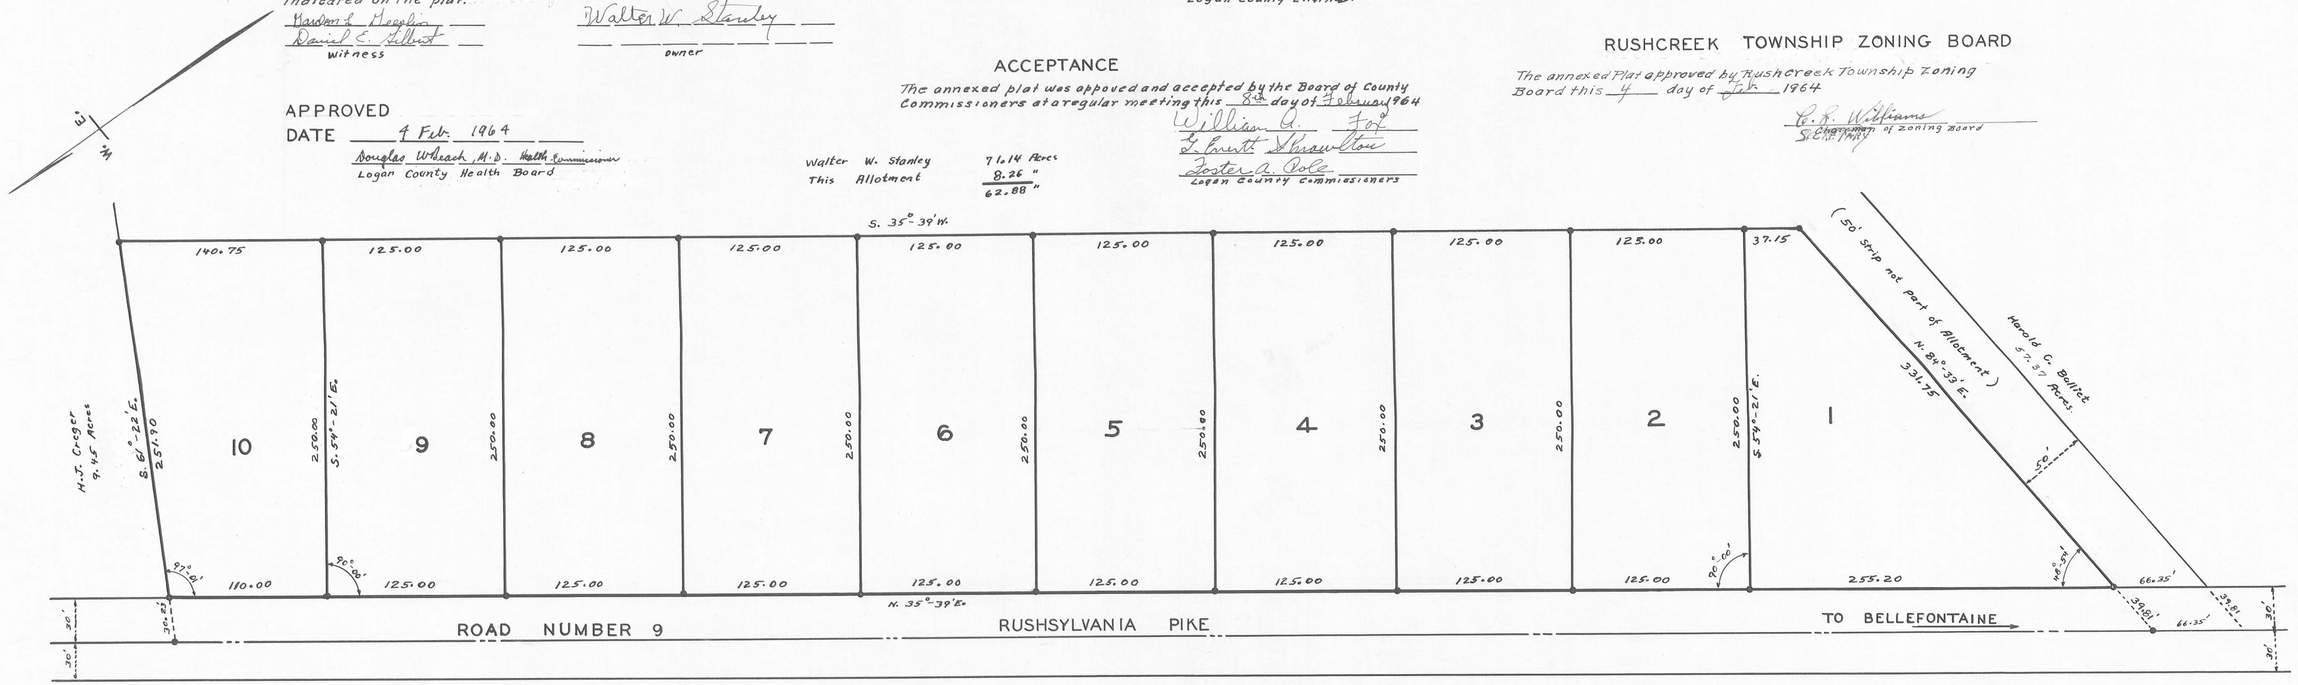


# HOME CREST ALLOTMENT

RUSHCREEK TOWNSHIP

LOGAN COUNTY OHIO

V. M. S. 3321

JANUARY 1964 SCALE 1" = 50'

0' 50' 100' 150' 200'

COUNTY 4038 INDEX NO.

INDEXED ON MAP

This tracing to be filed with Logan County Engineer

STATE OF OHIO FOSTER F. WRIGHT 1673 REGISTERED SURVEYOR

FILE FW-511

● IRONS

J-166

J-166