PLAT CABINET B SLIDE 36-A

REAR ELEVATION

EXHIBIT B

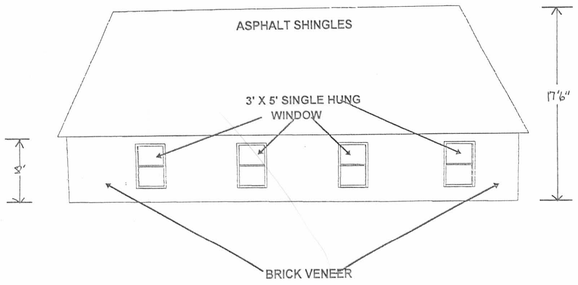

EXHIBIT B

UNITS
2A, 2B,
3A, 3B,
4A, 4B,
5A, 5B,
6A, 6B.

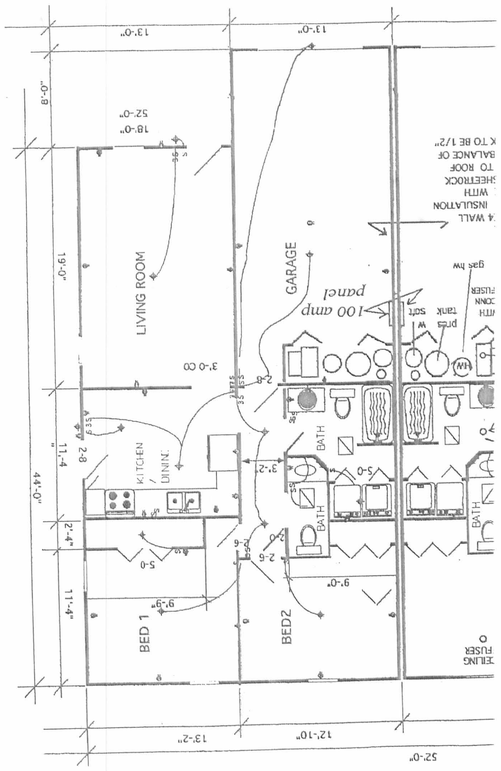

EXHIBIT B

UNITS
1A, 1B,
7A, 7B.

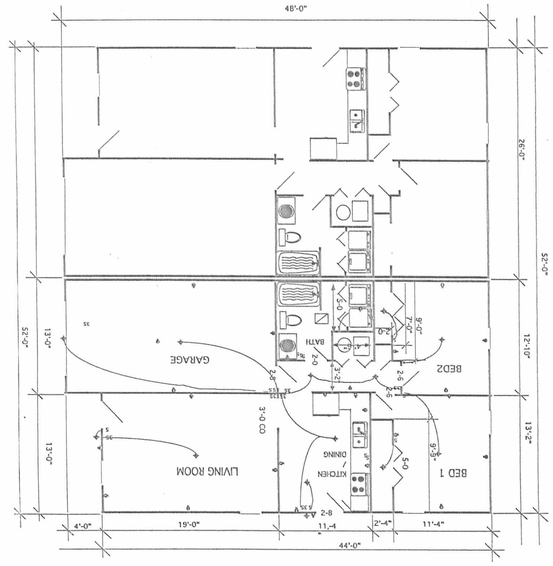

LEFT ELEVATION

EXHIBIT B

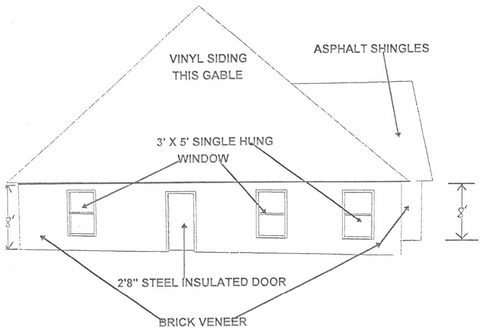

RIGHT ELEVATION

EXHIBIT B

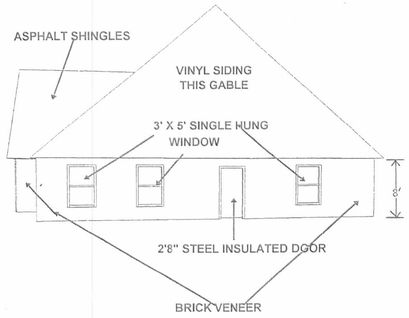

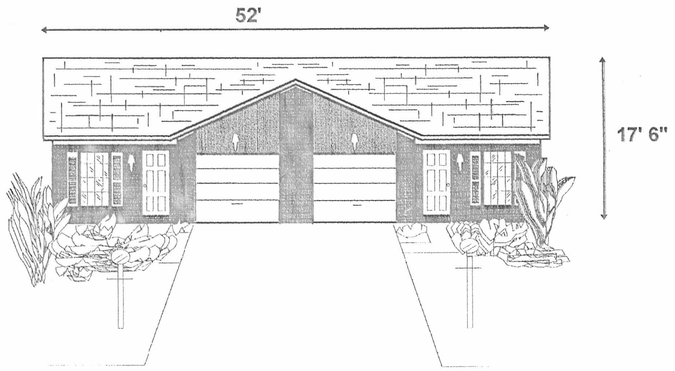

CONDOMINIUM DRAWING FOR
PHASE I - 1.750 ACRES

INDIAN RIDGE CONDOMINIUMS

VIRGINIA MILITARY SURVEY 9947
RICHLAND TOWNSHIP
LOGAN COUNTY. OHIO

PART OF THE
JAMES DAVID DUFF AND
RENEE LORAINE DUFF
ORIGINAL 54.391 ACRES
OFFICIAL RECORD 225. PAGE 774

2 WORKING DAYS
BEFORE YOU DIG
CALL TOLL FREE 800-362-2764
OHIO UTILITIES PROTECTION SERVICE.

J-295

J-295