Lee Surveying and Mapping Co.

855 East Sandusky Avenue
Bellefontaine, Ohio 43311
Phone 593-5780

CLIENT: WALLICK CONSTRUCTION COMPANY
COUNTY: LOGAN TOWNSHIP:
SECTION: LOT NO.: 980 & 981
SUBDIVISION: LAWRENCE ADD. No. 2
DATE: 10-21-87 COMPUTED BY: CML SURVEYED BY: J.I.L
SHEET NO.: 1 OF 1

PROJECT
BELLEFONTAINE TURNKEY
413 & 417 LAWRENCE ST.
SITE 10 & 11

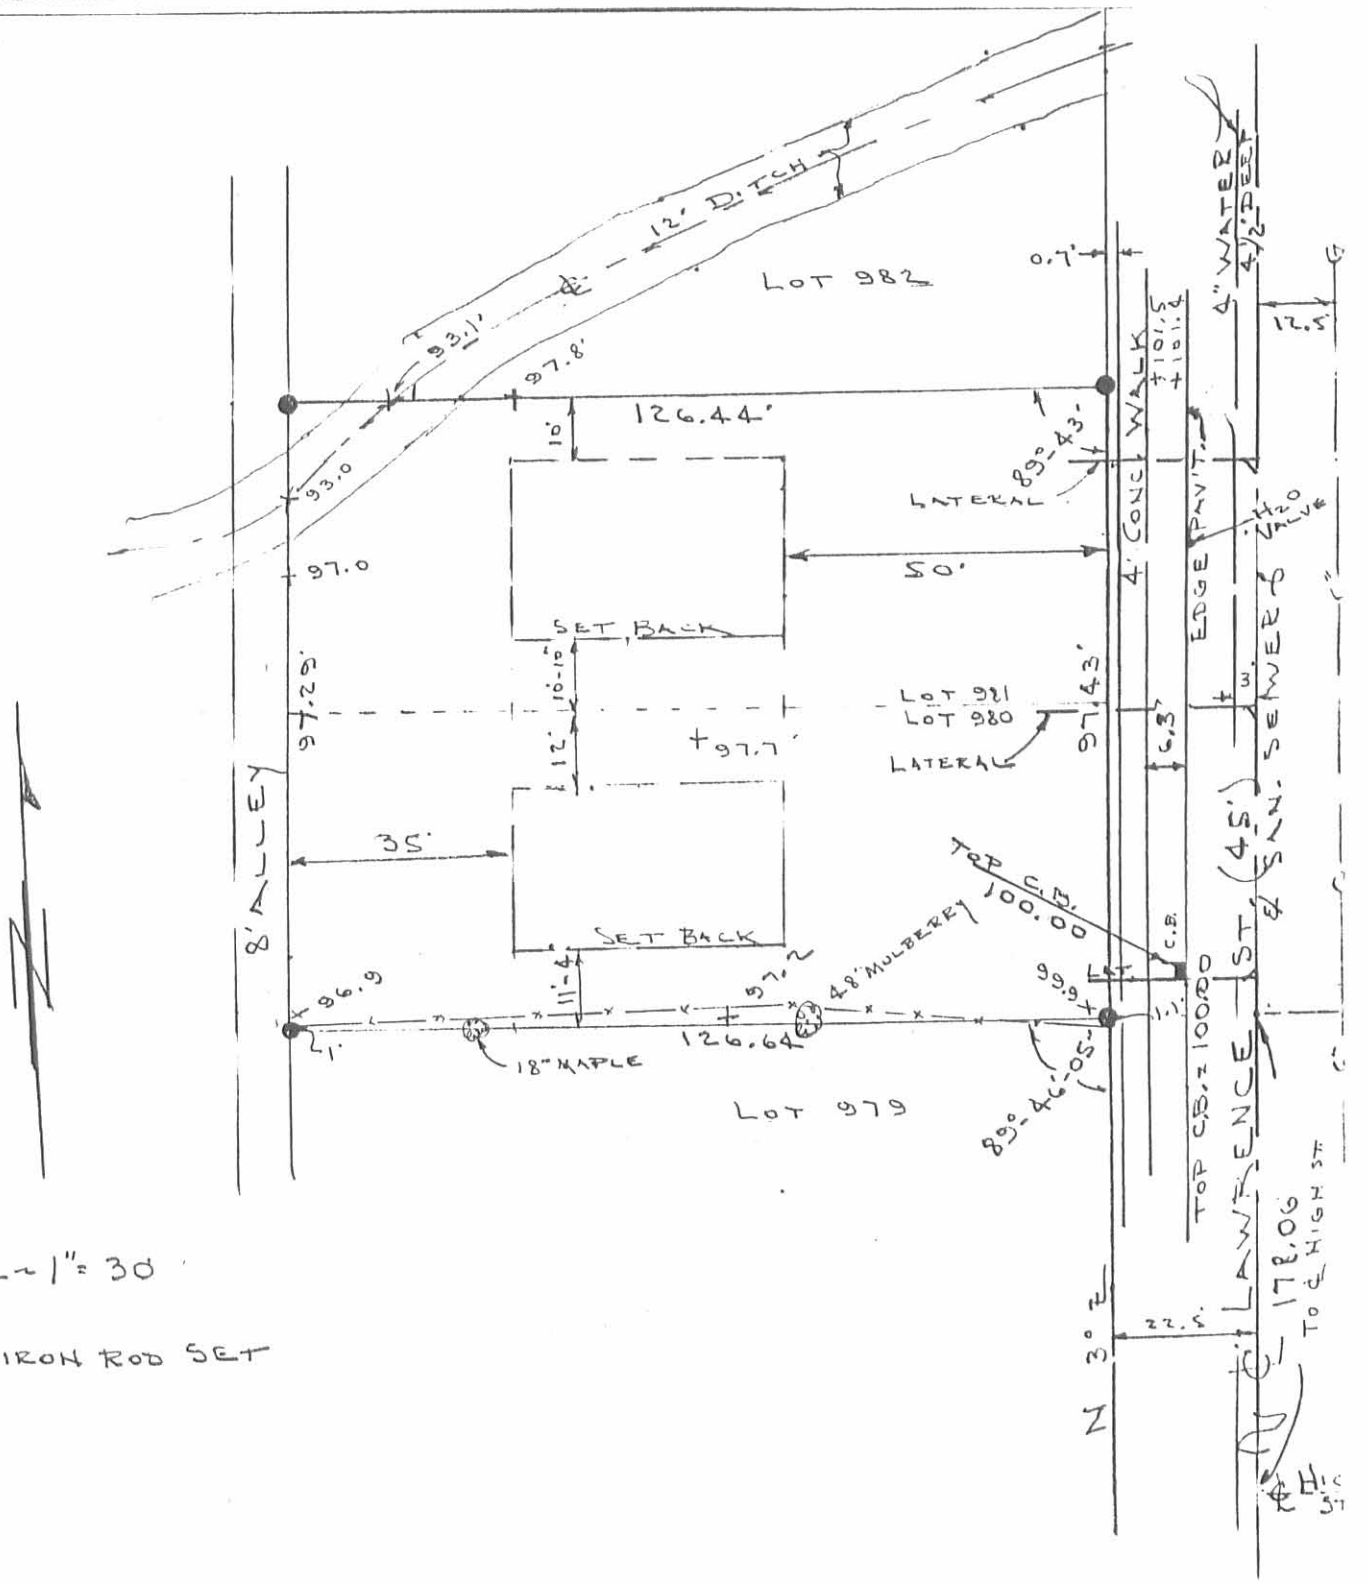

SURVEYORS CERTIFICATION

This is to certify that this plat represents a true and accurate survey of Lots No. 980 & 981 of LAWRENCE'S ADD. No. 2 Addition to the City of Bellefontaine, Logan county, Ohio as surveyed by me on OCT. 21, 1987.

NOTE: Utility locations shown are from all attainable city records.

Jeffrey I. Lee, Reg. Surveyor No. 6359

STATE OF OHIO JEFFREY I. LEE 6359 REGISTERED SURVEYOR

ORIGINAL STAMP IN GREEN

INDEXED ON MAP
8691 IP