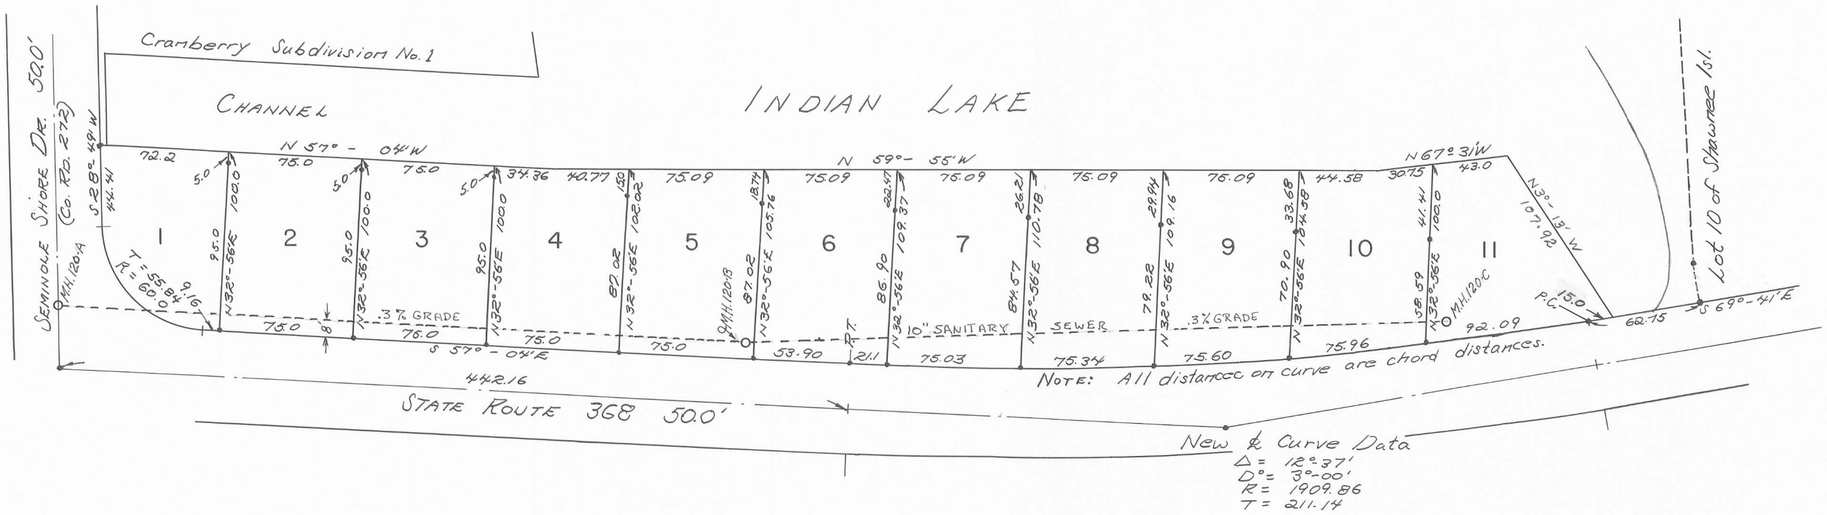

PLANS ARE SATISFACTORY
SOUTHWEST DISTRICT OFFICE
OHIO DEPARTMENT OF HEALTH
BY: [illegible]
SUPERVISING DISTRICT SANITARIAN
DATE: April 22, 1968

CRANBERRY SUBDIVISION NO. 2

V.M.S. 12276 ; STOKES TOWNSHIP
LOGAN COUNTY , OHIO
AUG., 1967 ; SCALE : 1" = 40'

DEDICATION

Know all men by these present that Maurice L. Rhodes and Janice N. Rhodes, proprietors of the land indicated on the accompanying plat have authorized the laying out of same as indicated in the accompanying plat. No new streets are involved.

Alfred F. Brindley
Don Wickline
Witness

Maurice L Rhodes
Janice N. Rhodes
Proprietors

STATE OF OHIO ; COUNTY OF LOGAN : SS

Be it remembered that on the 22nd day of April in the year of our Lord One Thousand Nine Hundred Sixty ~~Seven~~ Eight before me a Notary Public in and for said County, personally came Maurice L. Rhodes and Janice N. Rhodes, grantors in the foregoing dedication. who acknowledged the signing there of to be their free and voluntary act and deed.

Life Time
My Commission Expires

A. F. Brindley
Notary Public; Logan Co.
STATE of Ohio

SURVEYOR'S CERTIFICATE

The accompanying plat represents a Subdivision of land in V.M.S. 12276, Stokes Township, Logan County, Ohio. It is between Shawnee Island & Seminole Island in Indian Lake. The tract has an area of 1.84 acres. Iron bars were placed where indicated by •. All measurements are in feet & hundreths of a foot. I hereby certify the accompanying plat is a correct representation of CRANBERRY SUBDIVISION No. 2. as surveyed August 17 & 18, 1967.

Owen K. Shirk
Owen K. Shirk
Surveyor 4271
Bellefontaine, Ohio

APPROVAL

Approved on the _____ day of _____, 1967.

State of Ohio
Dept. of Health

Approved on the 23rd day of April, 1968.
Chester R. Kurtz
Logan Co. Engineer

Approved on the 29th day of April, 1968.
Nancy C. Ferrill John R. Rothrock Don Downing
Logan County Commissioners

ACCPTANCE

Transferred on the 30th day of APRIL, 1968
Chas H Chamberlain
Logan Co. Auditor

190284

Received for record at 1:50 O'Clock P.M. on the 30th day of April, 1968. Recorded in Plat Book 6F, page 24.

Ruth Royer
Logan Co Recorder

INDEXED ON MAP
COUNTY
4228
INDEX NO.

Note: This Tracing To Be Filed In Logan County Engineers Office.

J-190