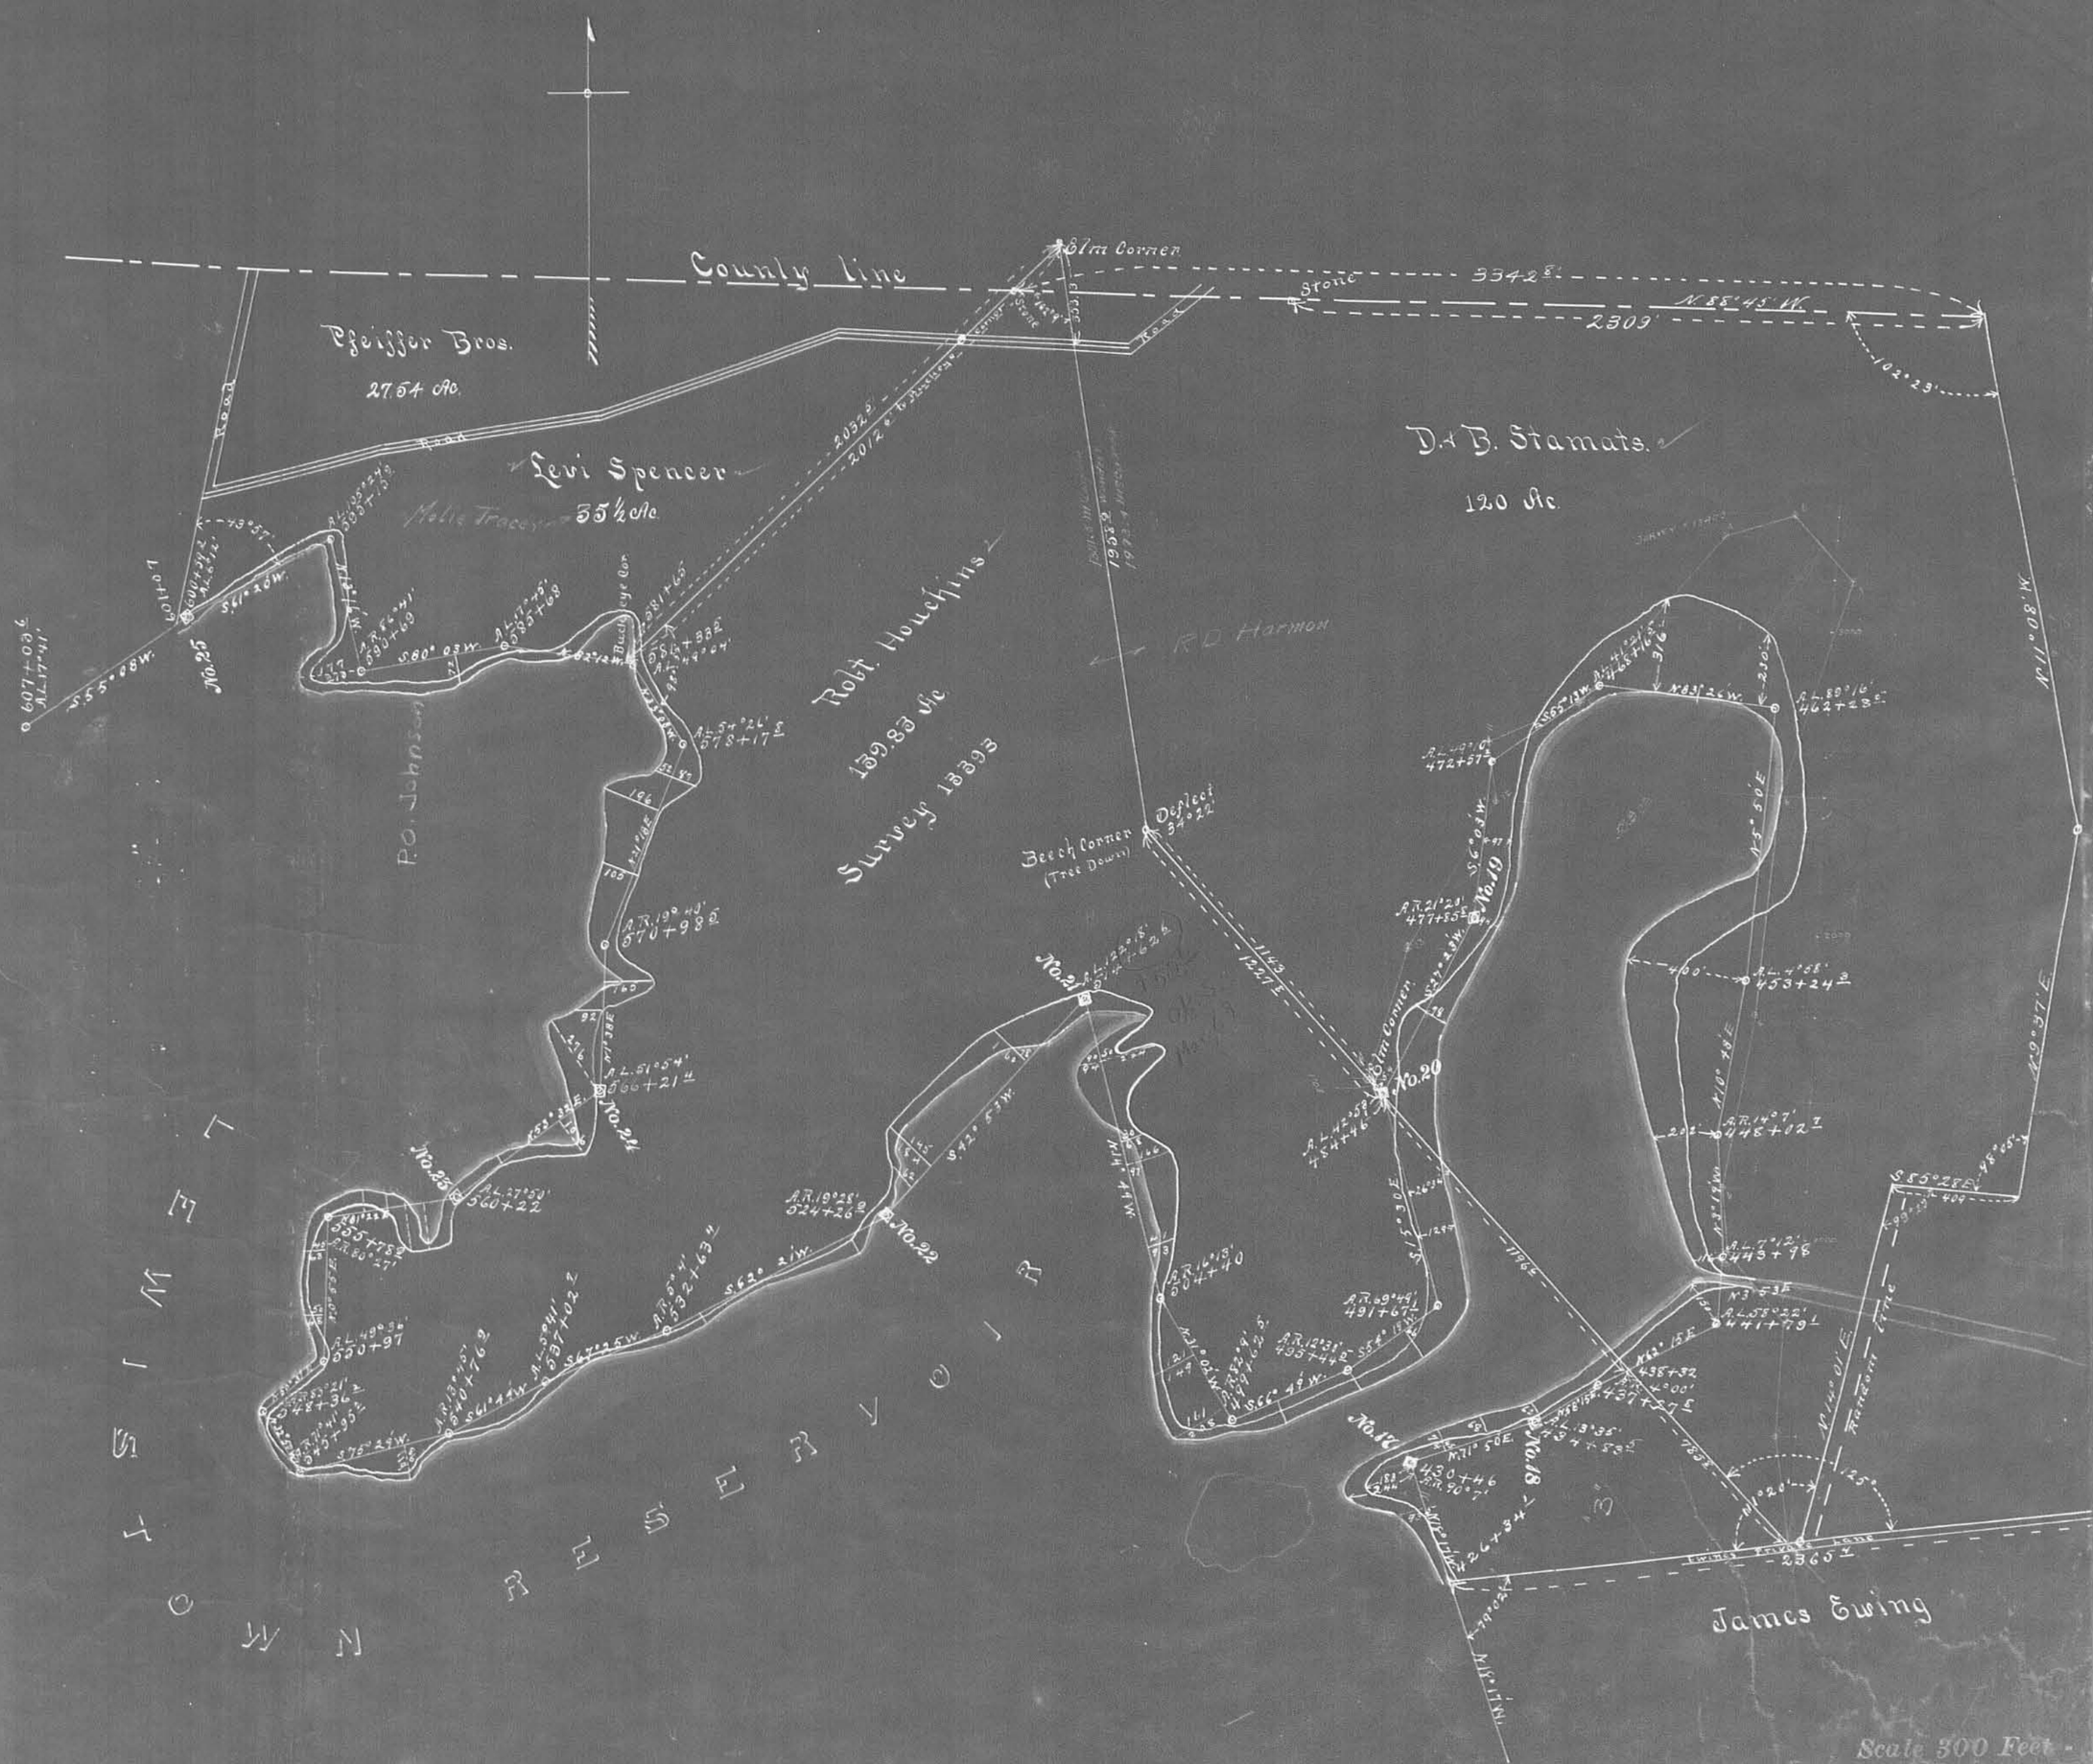
County line
Elm Corner
Stone
3342.8'
N. 88° 45' W.
2309'
Pfeiffer Bros.
27.54 Ac.
Levi Spencer
35½ Ac.
Molle Tracey
D. & B. Stamats.
120 Ac.
Robt. Houchins
139.83 Ac.
Survey 13393
R.D. Harmon
P.O. Johnson
Beech Corner
(Tree Down)
Deflect
34°22'
Elm Corner
No. 19
No. 20
No. 21
No. 22
No. 23
No. 24
No. 25
No. 17
No. 18
James Ewing
Random Line
Scale 300 Feet

S-15-2