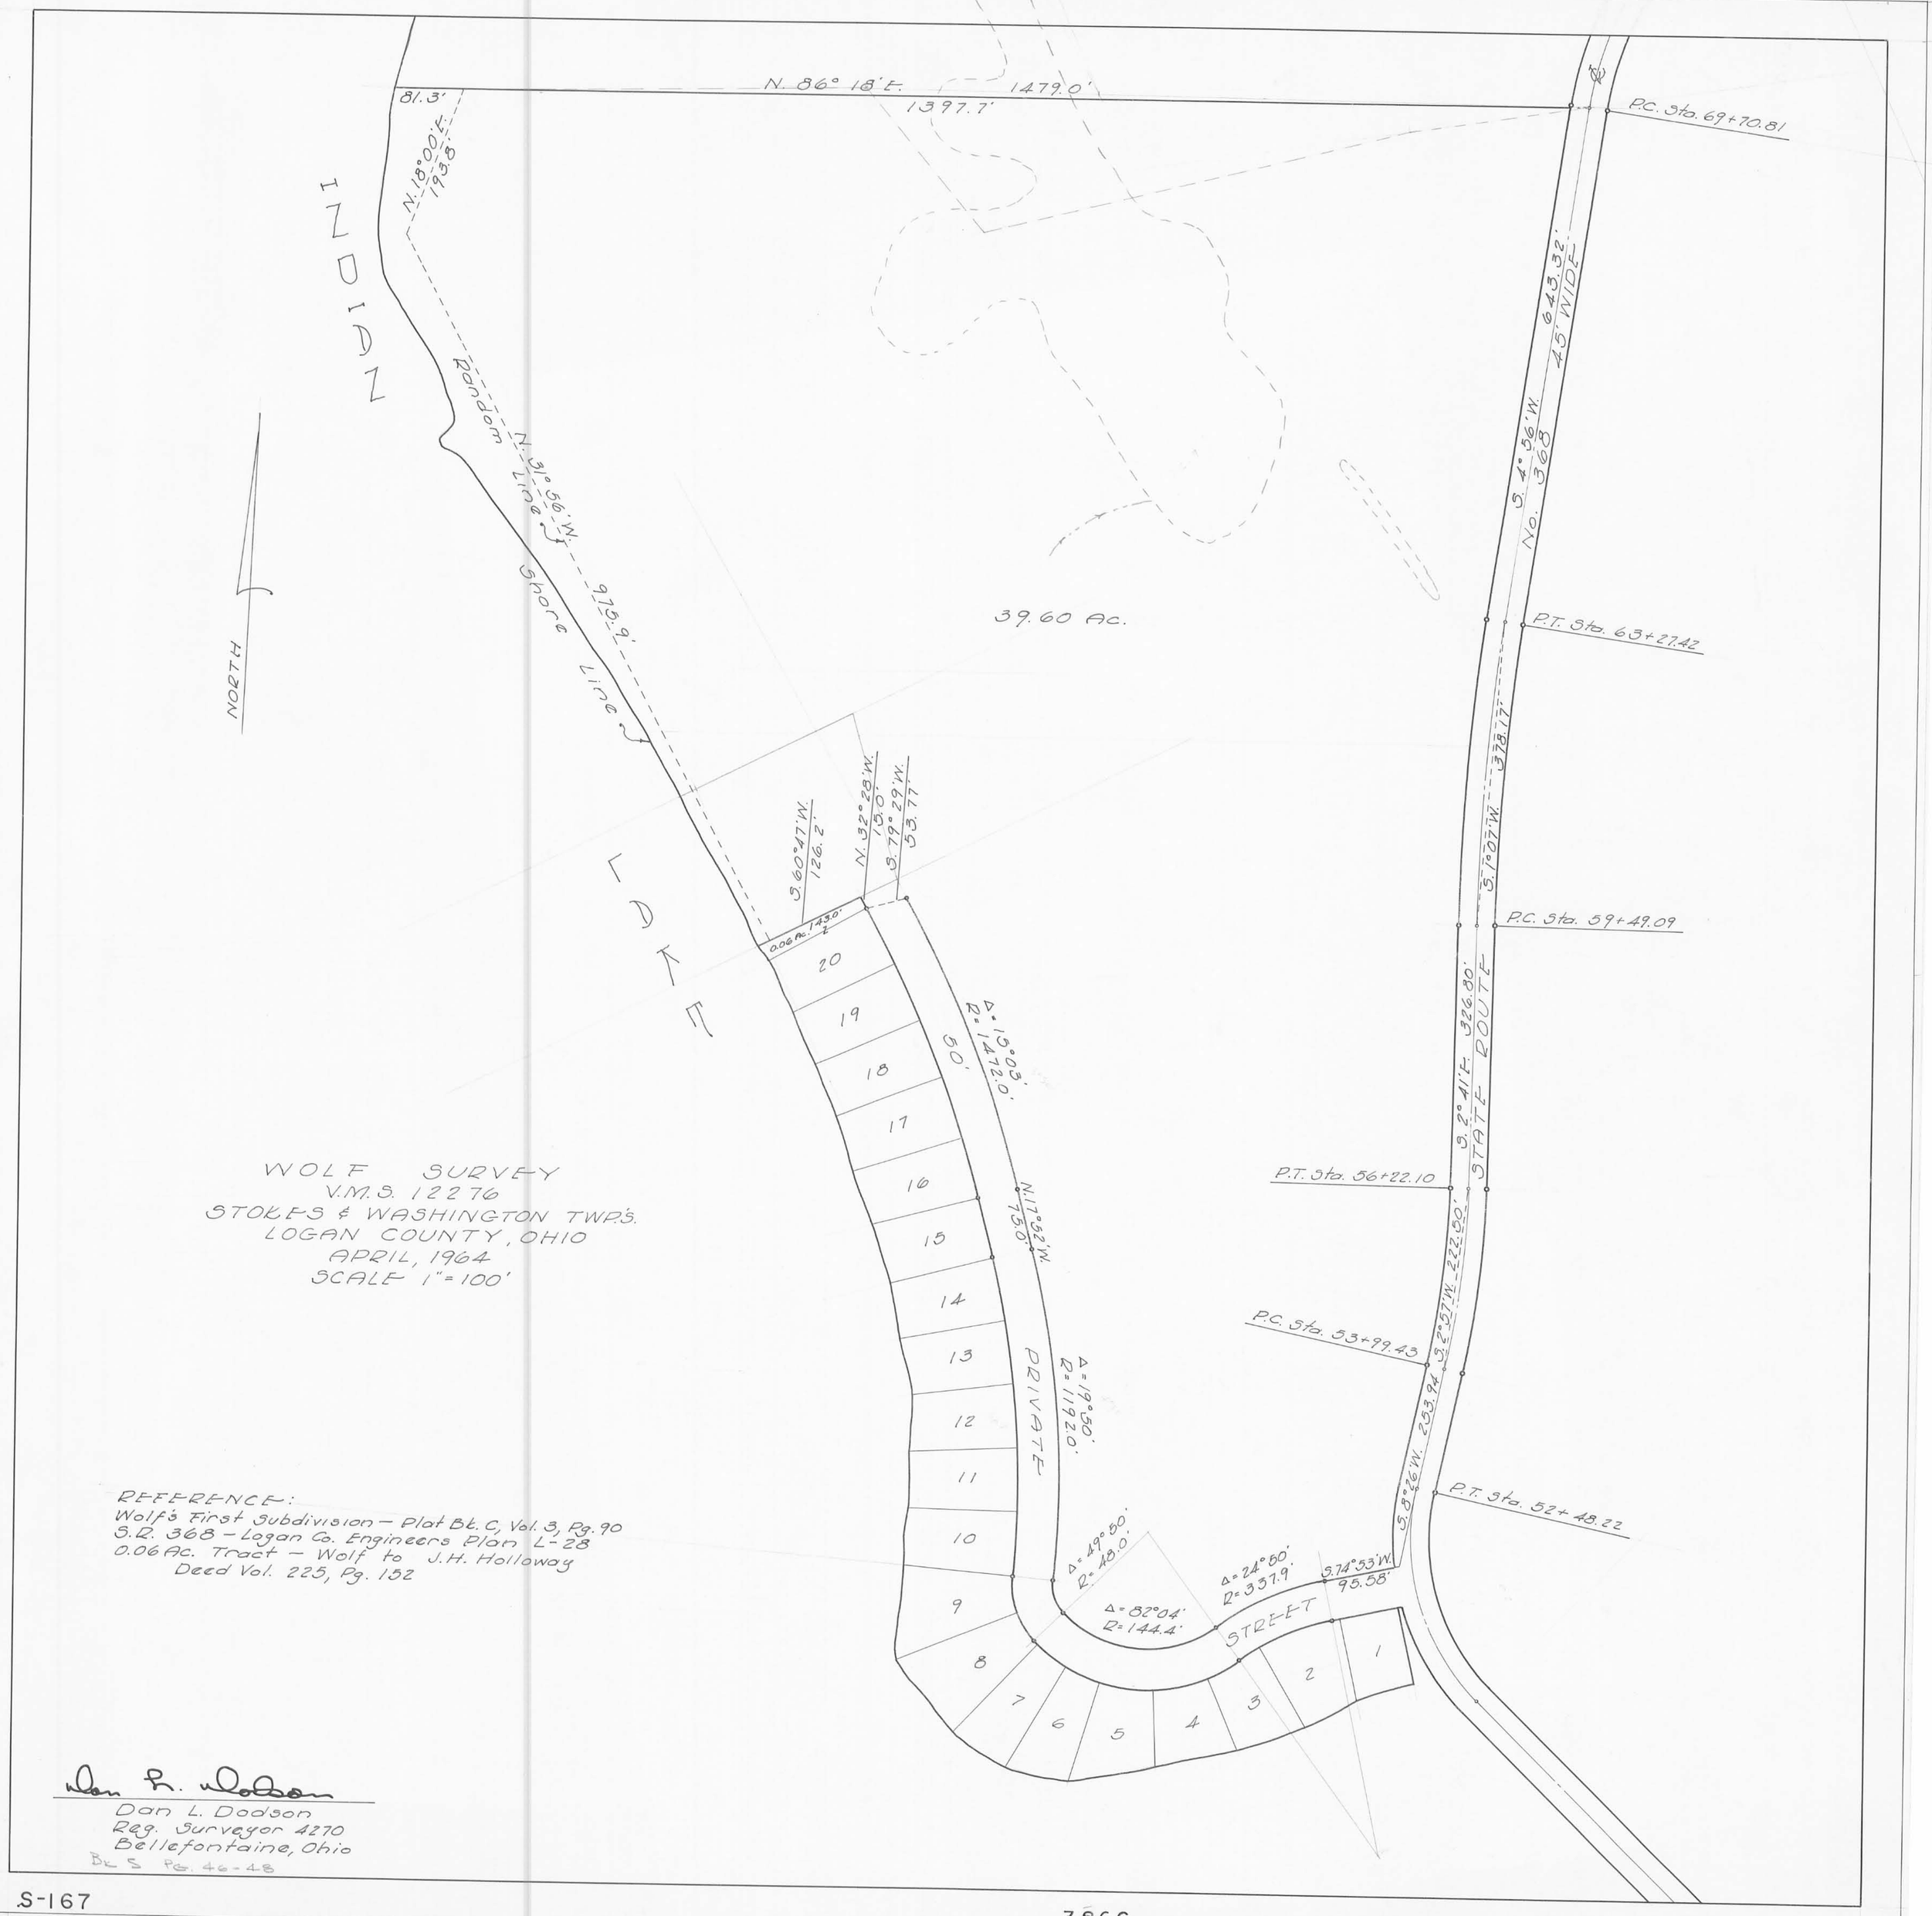


WOLF SURVEY
V.M.S. 12276
STOKES & WASHINGTON TWP'S.
LOGAN COUNTY, OHIO
APRIL, 1964
SCALE 1" = 100'

REFERENCE:
Wolf's First Subdivision – Plat Bk. C, Vol. 3, Pg. 90
S.R. 368 – Logan Co. Engineers Plan L-28
0.06 Ac. Tract – Wolf to J.H. Holloway
Deed Vol. 225, Pg. 152

Dan L. Dodson
Reg. Surveyor 4270
Bellefontaine, Ohio
Bk 5 Pg. 46-48