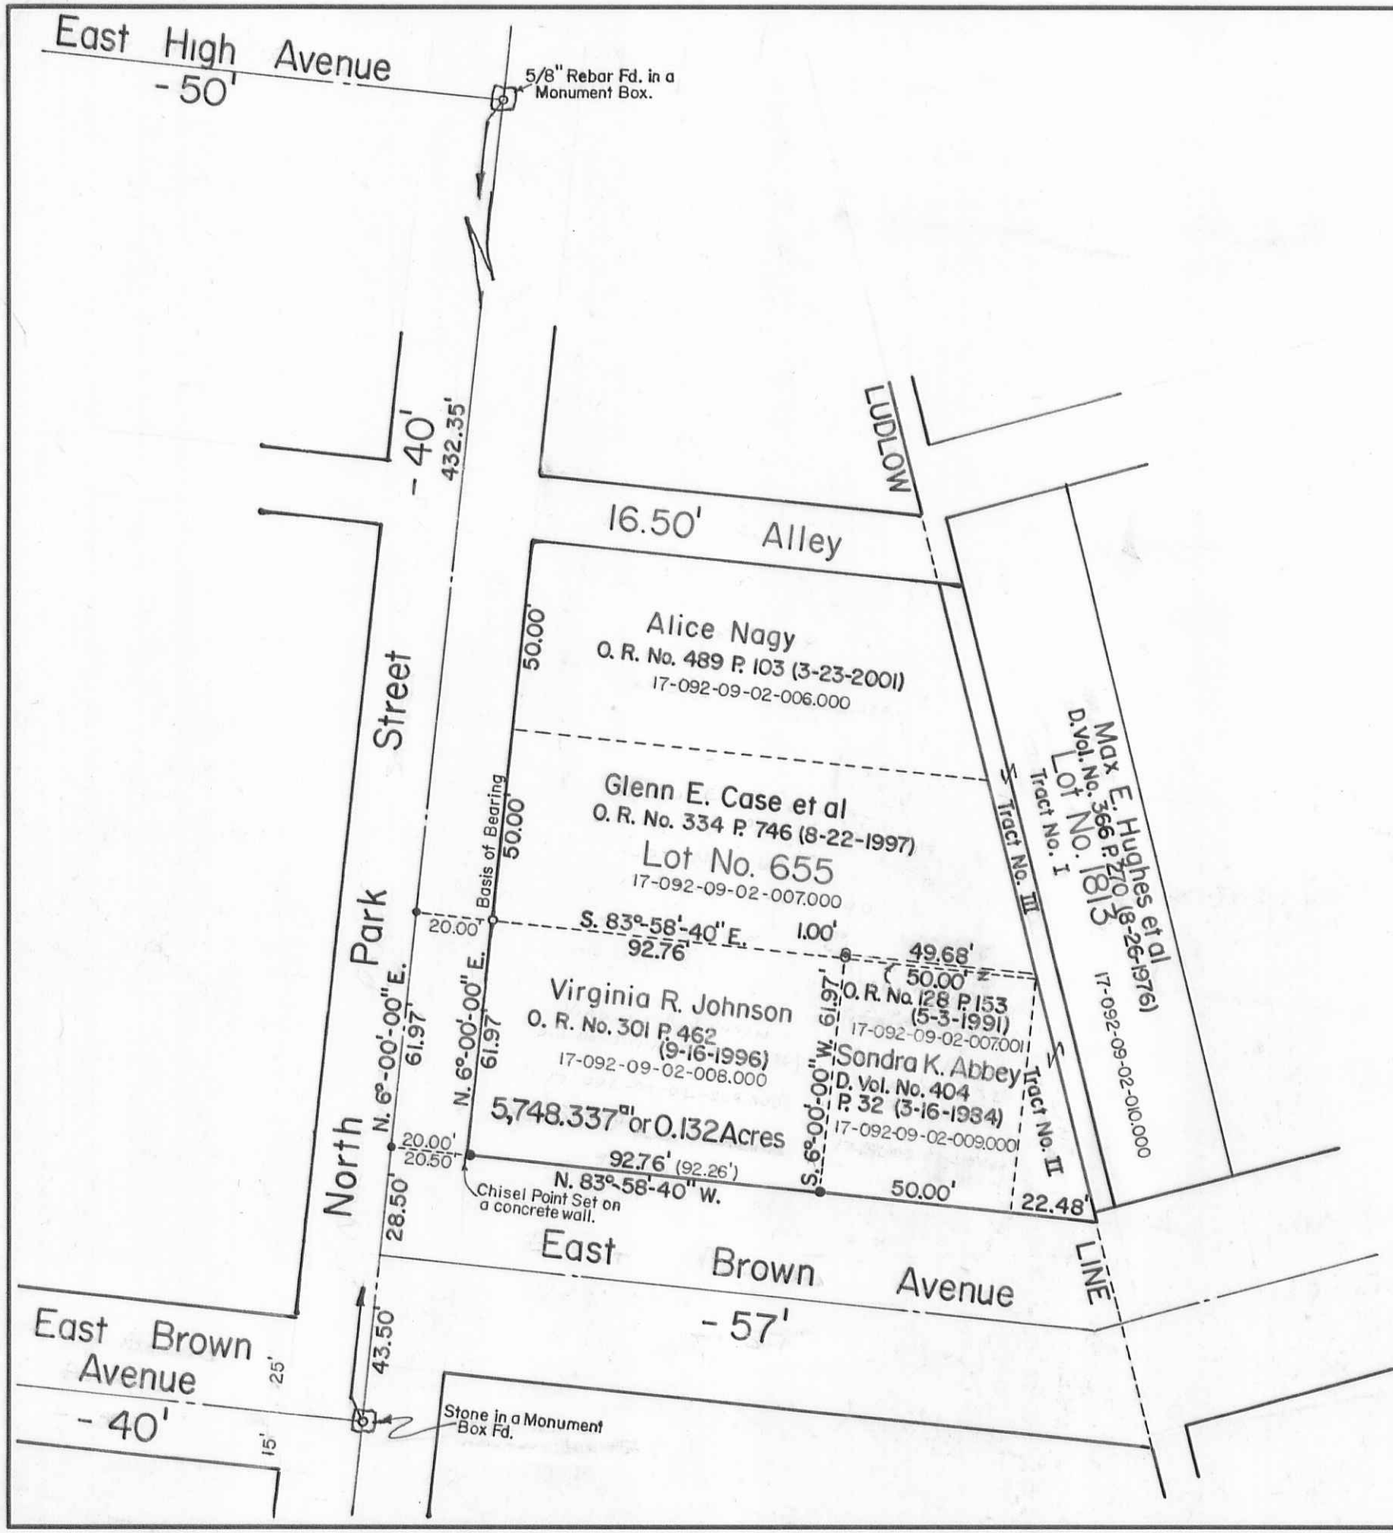

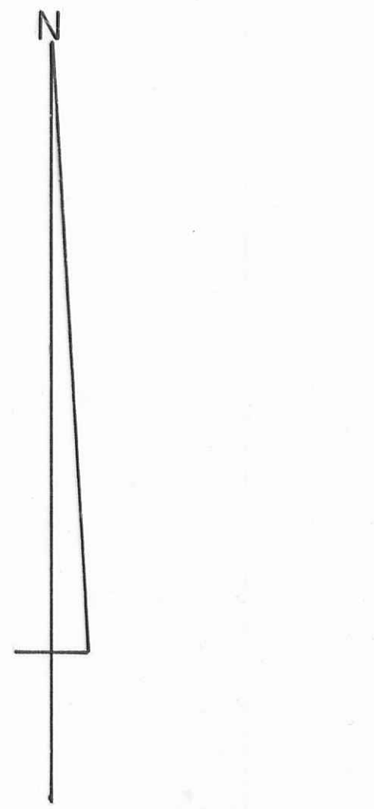

Scale: 1" = 40'

SYMBOLS:
- • - P. K. Nails Set.
- o - 5/8" Rebars Fd.
- ● - 5/8" x 30" Rebars Set.

REFERENCE:
Stantons 2nd. Addition.
Plat Cabinet A, Slide 9 (2-4-1896).

STATE OF OHIO
DANIEL E. GILBERT
5402
SURVEYOR

Johnson Survey - Part of Lot No. 655,
Stantons 2nd. Addition, City of Bellefontaine,
Lake Township, Logan County, Ohio.

SCALE: 1" = 40'	APPROVED BY:	DRAWN BY DEG
DATE: 12-13-2003		REVISED

Daniel E. Gilbert

Daniel E. Gilbert, P.S.
Reg. Sur. No. 5402

DRAWING NUMBER
2003-026

INDEXED ON MAP
6393

S-388