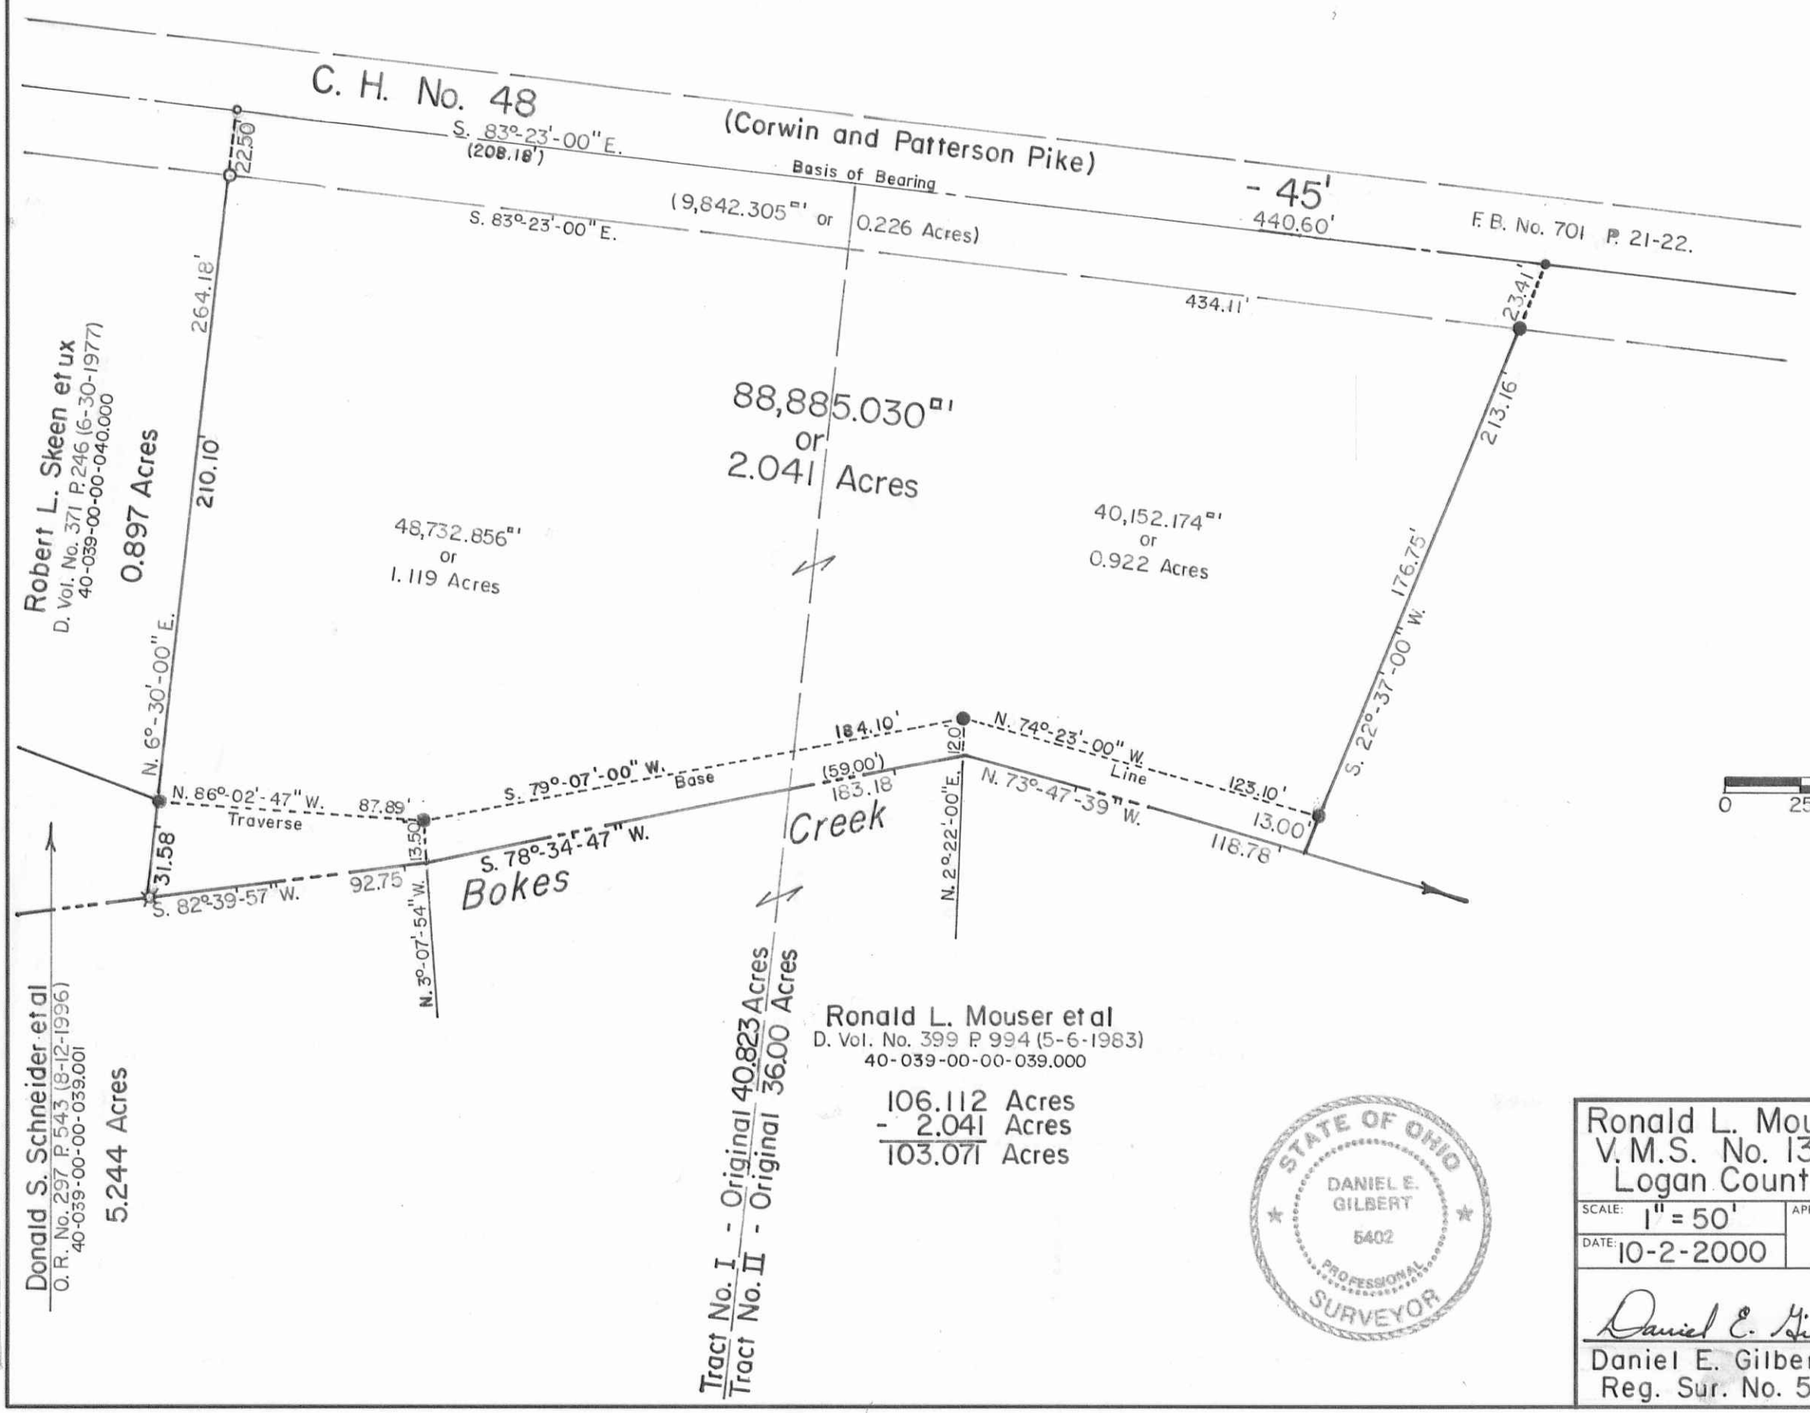

Ronald L. Mouser Survey
V.M.S. No. 13200, Rushcreek Township,
Logan County, Ohio.

SCALE: 1" = 50'	APPROVED BY:	DRAWN BY DEG
DATE: 10-2-2000		REVISED

Daniel E. Gilbert
Daniel E. Gilbert, P.S.
Reg. Sur. No. 5402

DRAWING NUMBER 2000-046

INDEXED ON MAP 6049

S-456