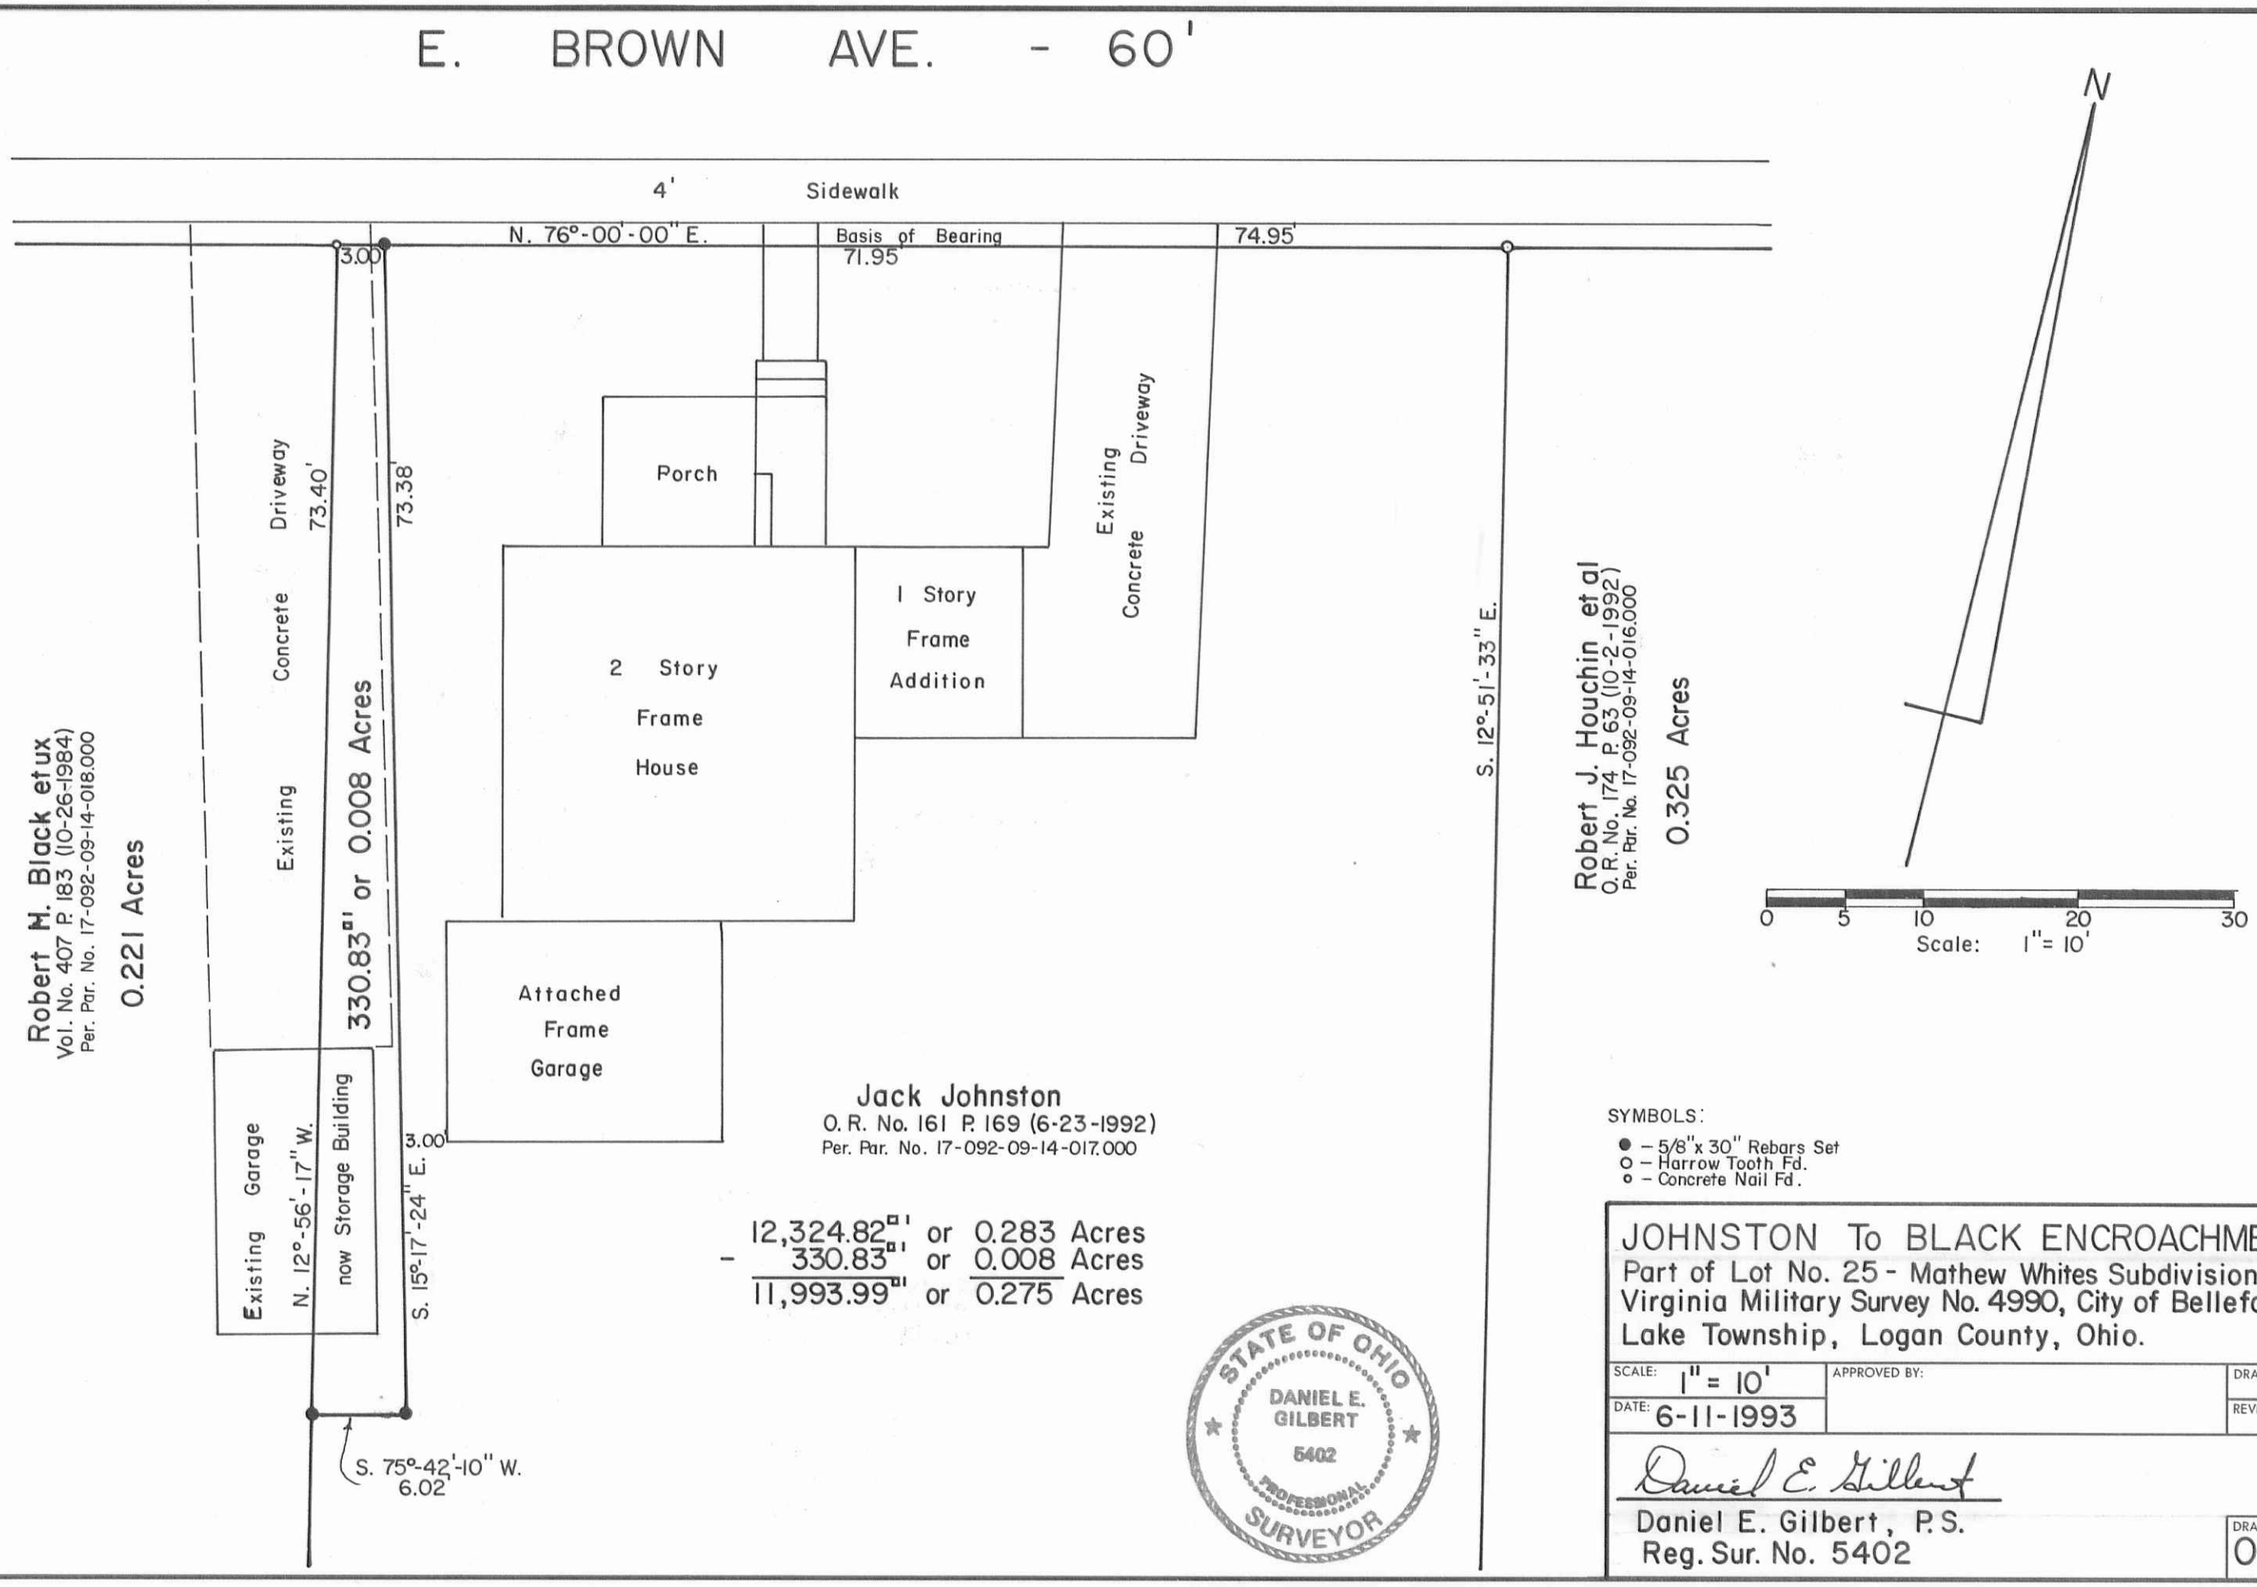

12,324.82□' or 0.283 Acres
− 330.83□' or 0.008 Acres
11,993.99□' or 0.275 Acres

SYMBOLS:
● – 5/8"x 30" Rebars Set
O – Harrow Tooth Fd.
o – Concrete Nail Fd.

JOHNSTON To BLACK ENCROACHMENT SURVEY

Part of Lot No. 25 - Mathew Whites Subdivision,
Virginia Military Survey No. 4990, City of Bellefontaine,
Lake Township, Logan County, Ohio.

SCALE: 1" = 10'	APPROVED BY:	DRAWN BY DEG
DATE: 6-11-1993		REVISED

Daniel E. Gilbert

Daniel E. Gilbert, P.S.
Reg. Sur. No. 5402

DRAWING NUMBER 089-036 A

S-455