Parker Sanitary Sewer
Village of West Liberty
Logan County, Ohio
1993

(1)

SITE PLAN
Plan Scale: 1"=50'

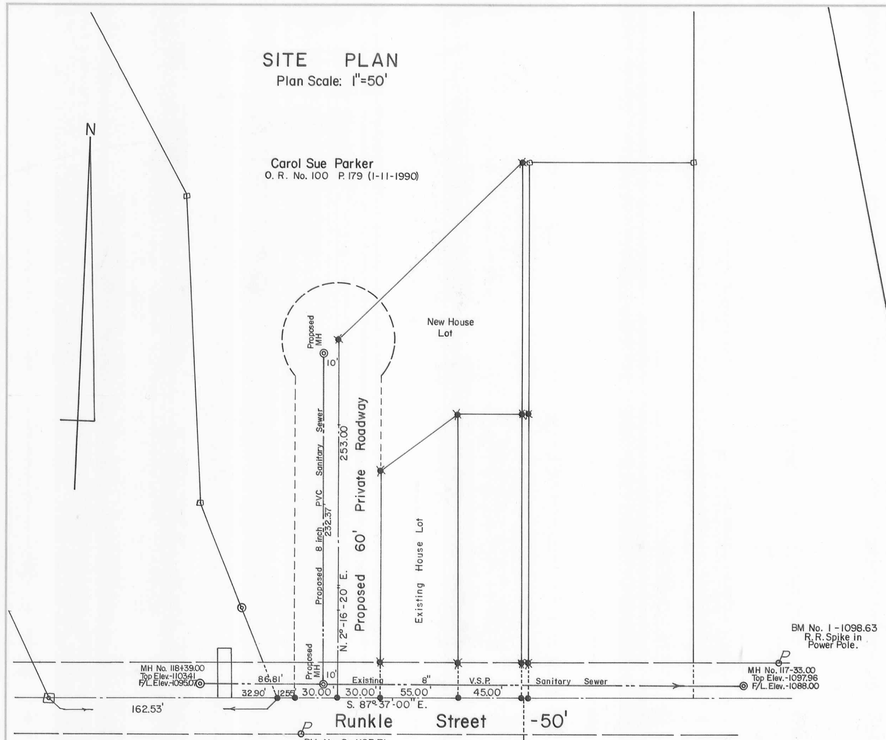

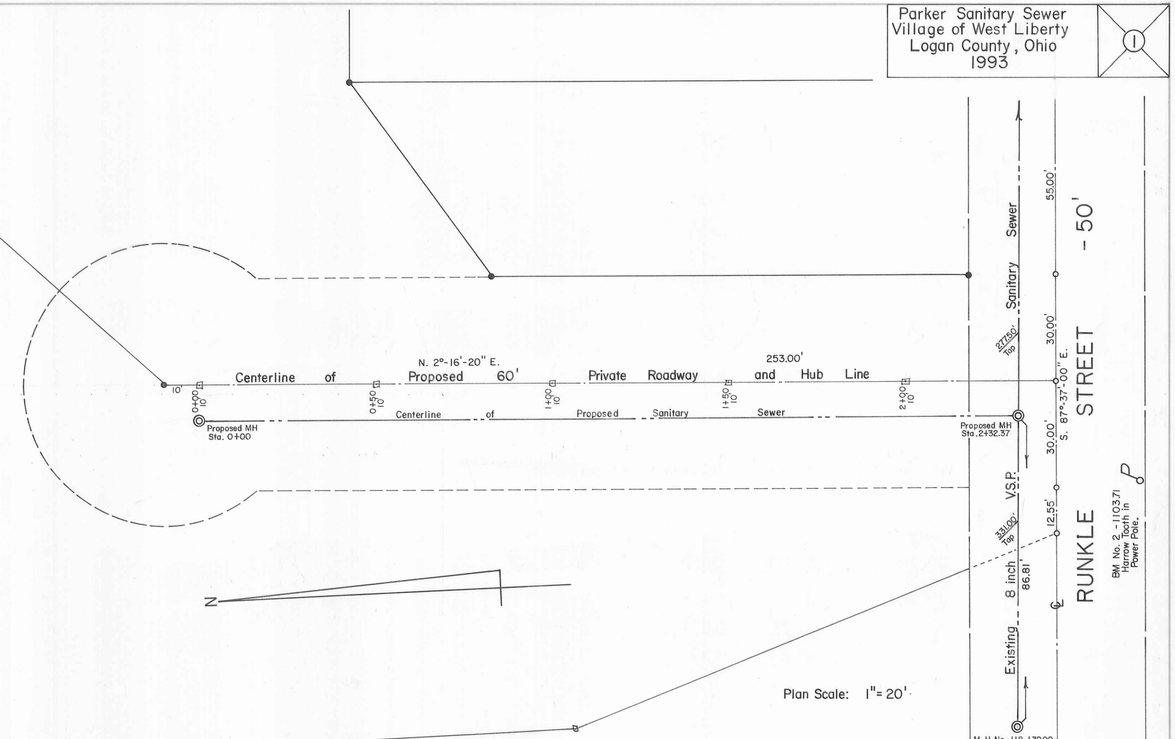

Daniel E. Gilbert
Daniel E. Gilbert, P.S.
Reg. Sur. No. 5402
400 N. Park St.
Bellefontaine, Ohio 43311
Phone: (513) 593-1428

STATE OF OHIO
DANIEL E. GILBERT
5402
PROFESSIONAL SURVEYOR

PROFILE

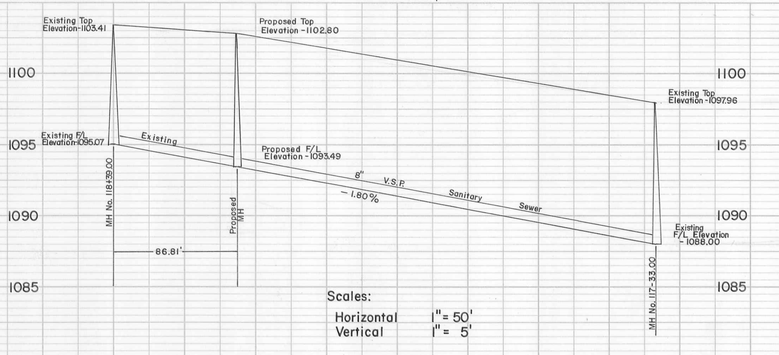

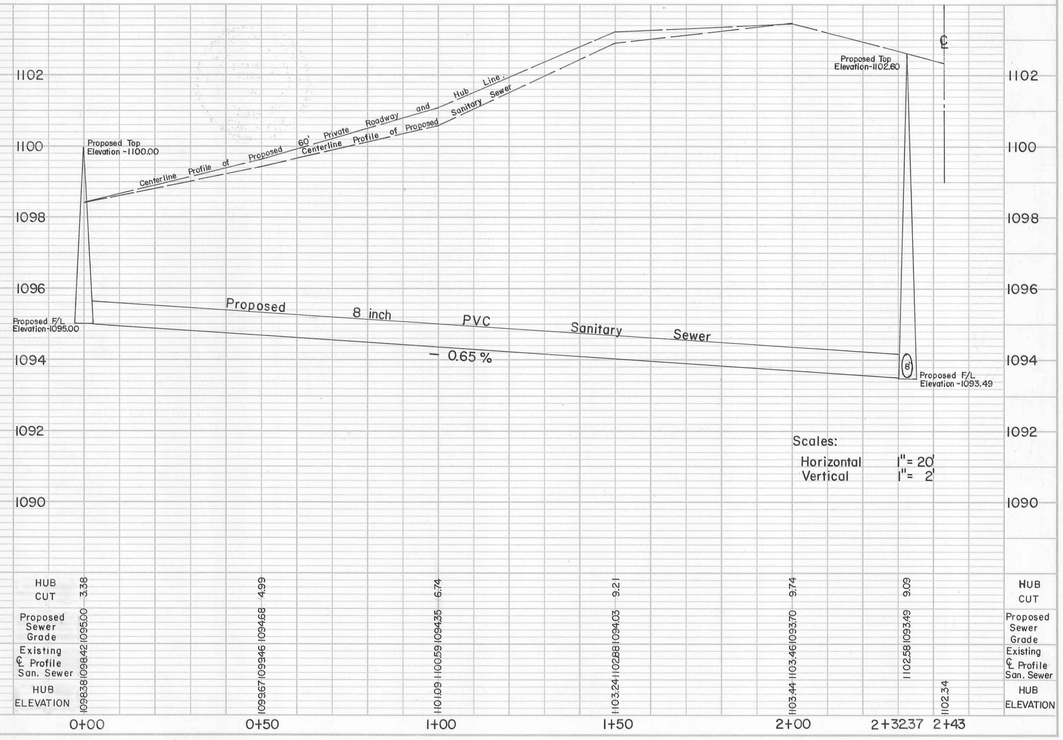

INDEXED ON MAP 7938

PLATE 1, PLAN-PROFILE
KEUFFEL & ESSER CO.
48 7008 MADE IN U.S.A.

093-007 Part

S-719